

No.	Description	Date
PROJECT REVISIONS		


Job No.:	2021-072
Date:	15 July 2024
Scale:	As Noted
Designed By:	MB
Drawn By:	SW
Checked By:	CM
Approved By:	JAS
Copyright © by Seger Architects, Inc. All rights reserved.	

Site Plan
Submission
Landscape
Plan


SHEET NAME

L-1

SHEET NO.

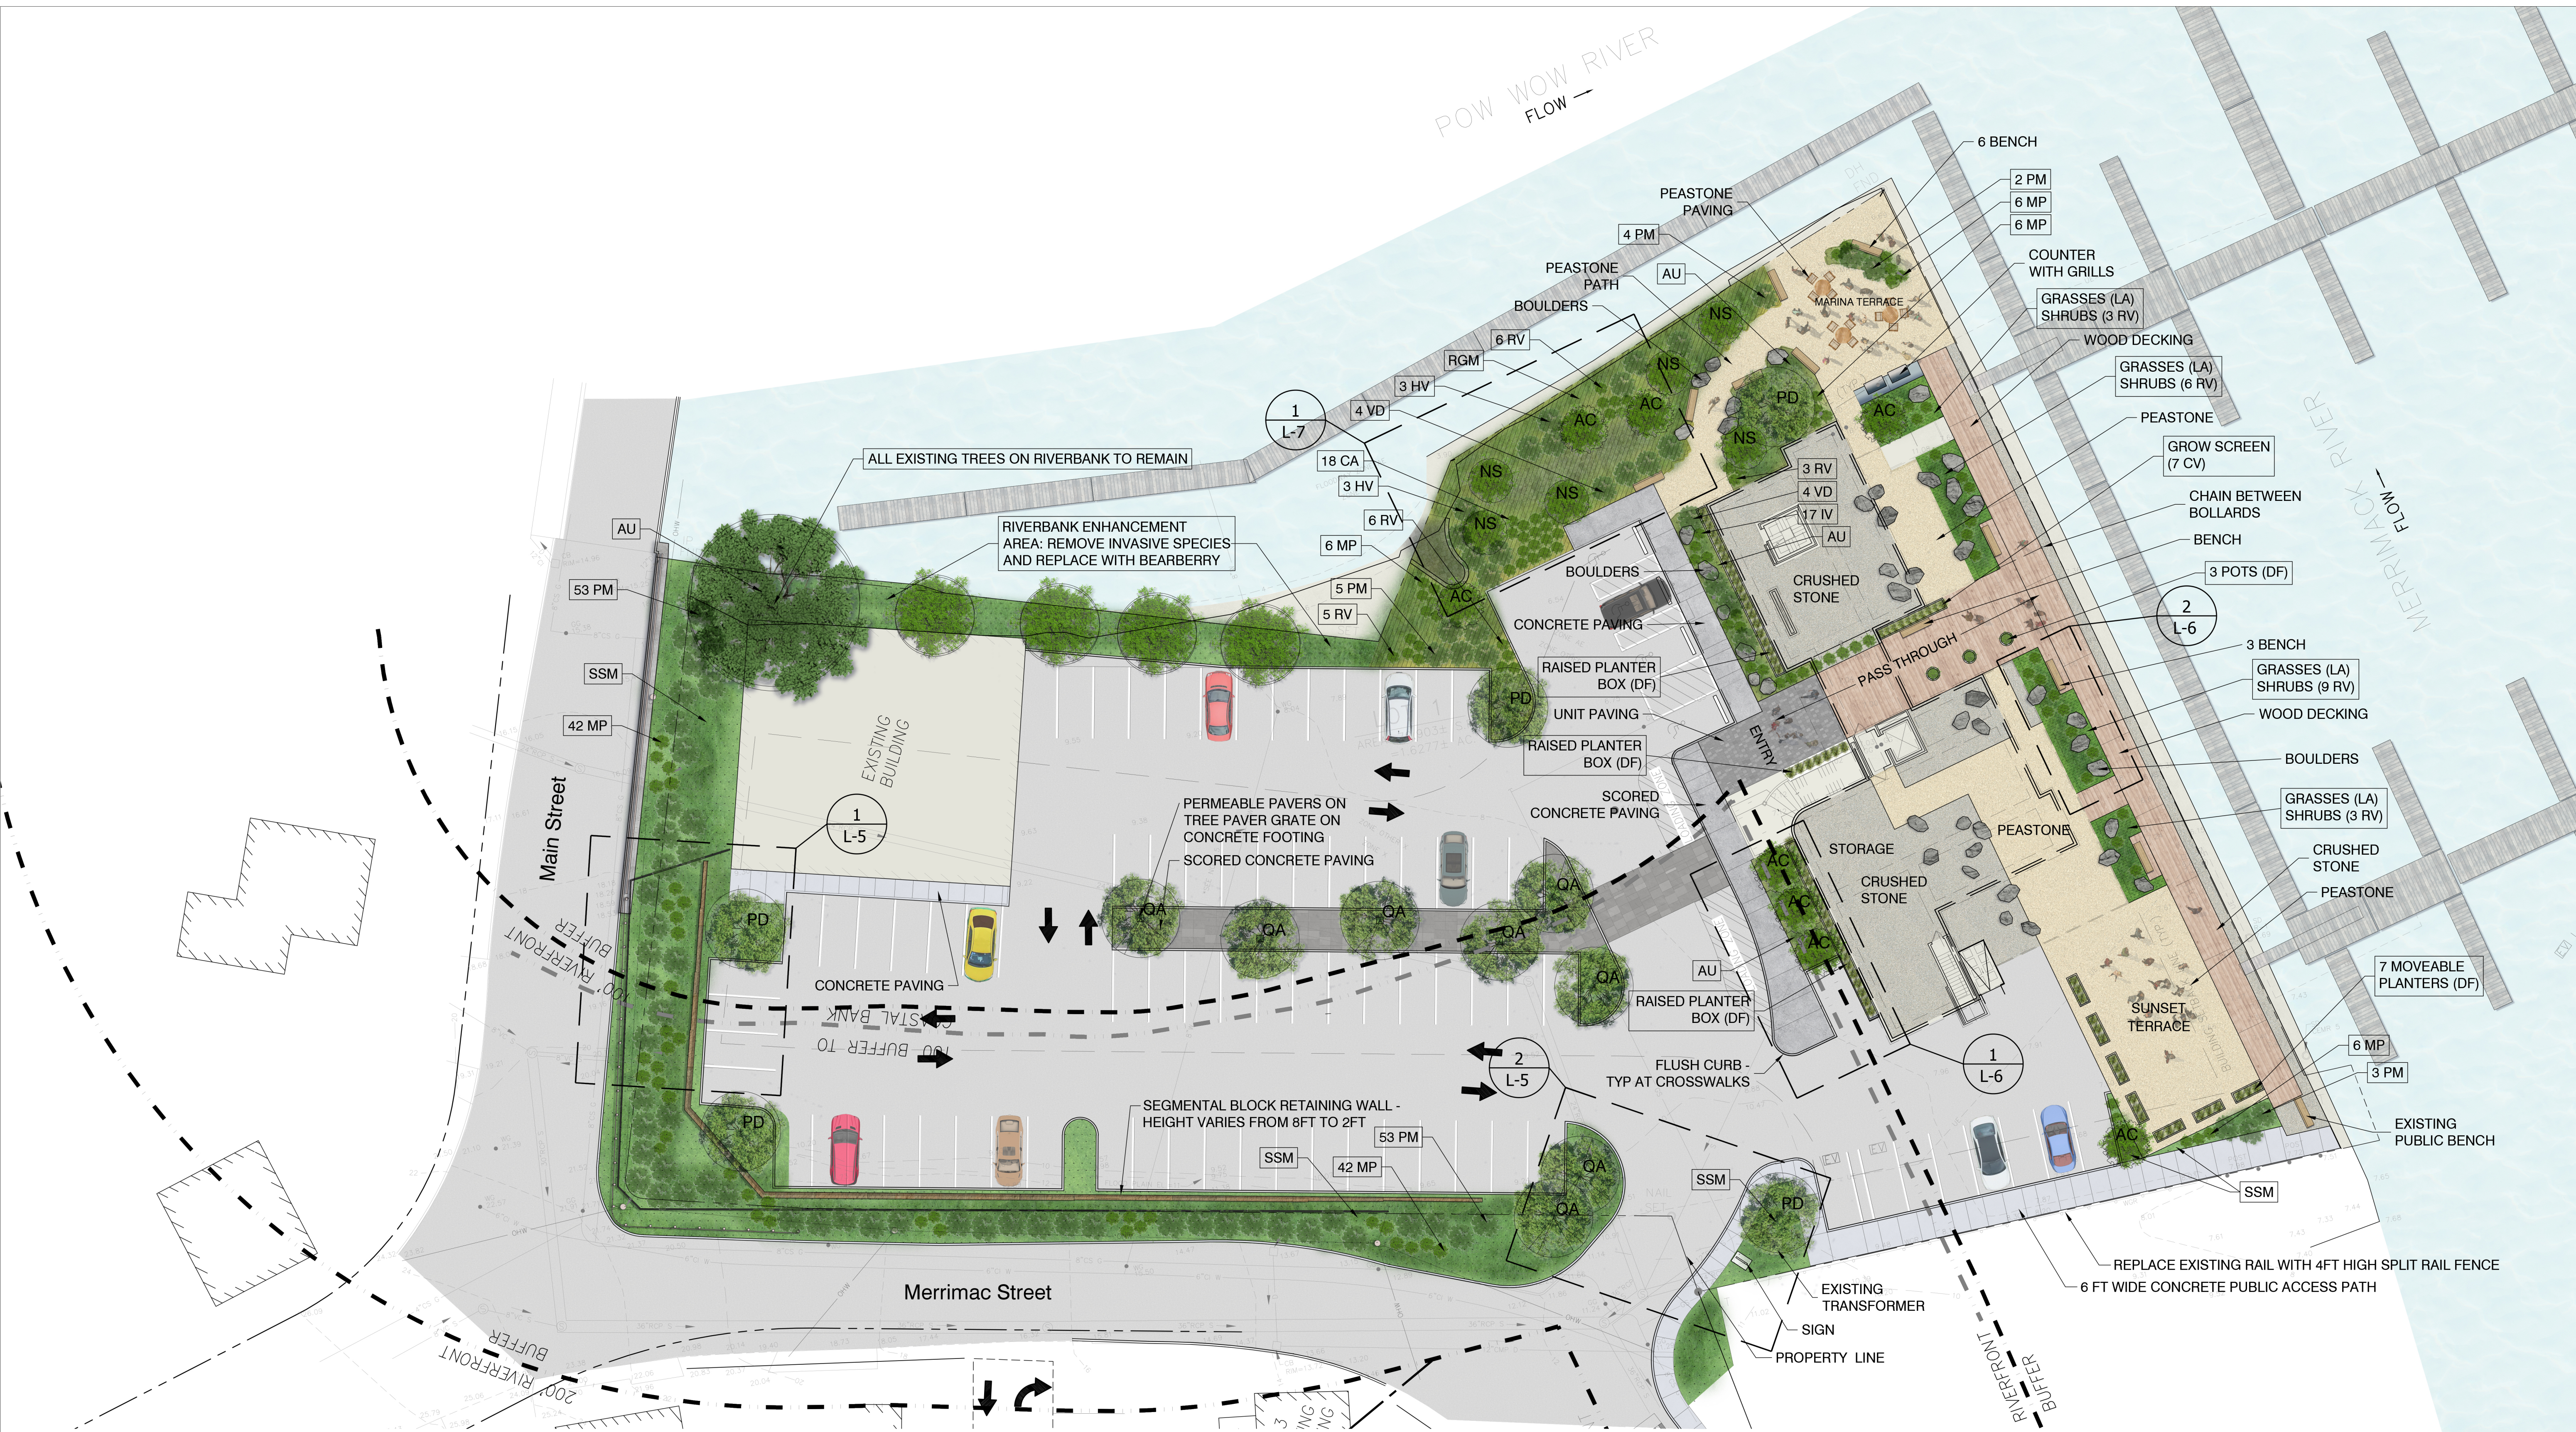

LEGEND

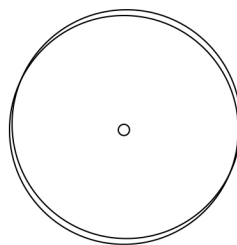

EXISTING TREE (TO REMAIN)

PLANTLIST

KEY	BOTANICAL NAME	COMMON NAME
TREES		
AC	<i>Amelanchier canadensis</i>	Shadblow Serviceberry
NS	<i>Nyssa sylvatica</i>	Black Gum
PD	<i>Populus deltoides</i>	Eastern Cottonwood
QA	<i>Quercus alba</i>	White Oak
SHRUBS		
CA	<i>Clethra alnifolia</i>	Coastal pepperbush
HV	<i>Hamamelis virginiana</i>	American witchhazel
IV	<i>Ilex verticillata</i>	Winterberry
MP	<i>Myrica pensylvanica</i>	Northern Bayberry
PM	<i>Prunus maritima</i>	Beach Plum
RV	<i>Rosa virginiana</i>	Virginia rose
VD	<i>Viburnum dentatum</i>	Arrowwood Iburnum

GRASSES / GROUND COVERS


AU	<i>Arctostaphylos uva-ursi</i>	Bearberry
DF	<i>Deschampsia flexuosa</i>	Wavy Hair Grass
LA	<i>Leymus arenarius</i> 'Blue Dune'	Blue Dune Lyme Grass

SEED MIXES

RGM	Rain Garden Grass Mix - ERNMX-180-1; with a cover crop of grain rye at 30 lb per acre	
SSM	Native Steep Slope Mix w/Annual Ryegrass - ERNMX-181	

VINE

CV	<i>Clematis virginiana</i>	Devil's darning needles
----	----------------------------	-------------------------

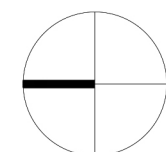

Landscape Site Plan

Scale: 1" = 20'-0"