


No.	Description	Date

Job No.:	2021-072
Date:	15 July 2024
Scale:	As Noted
Designed By:	MB
Drawn By:	SW
Checked By:	CM
Approved By:	JAS
Copyright © by Seger Architects, Inc. All rights reserved.	

Site Plan
Submission
Landscape
Section

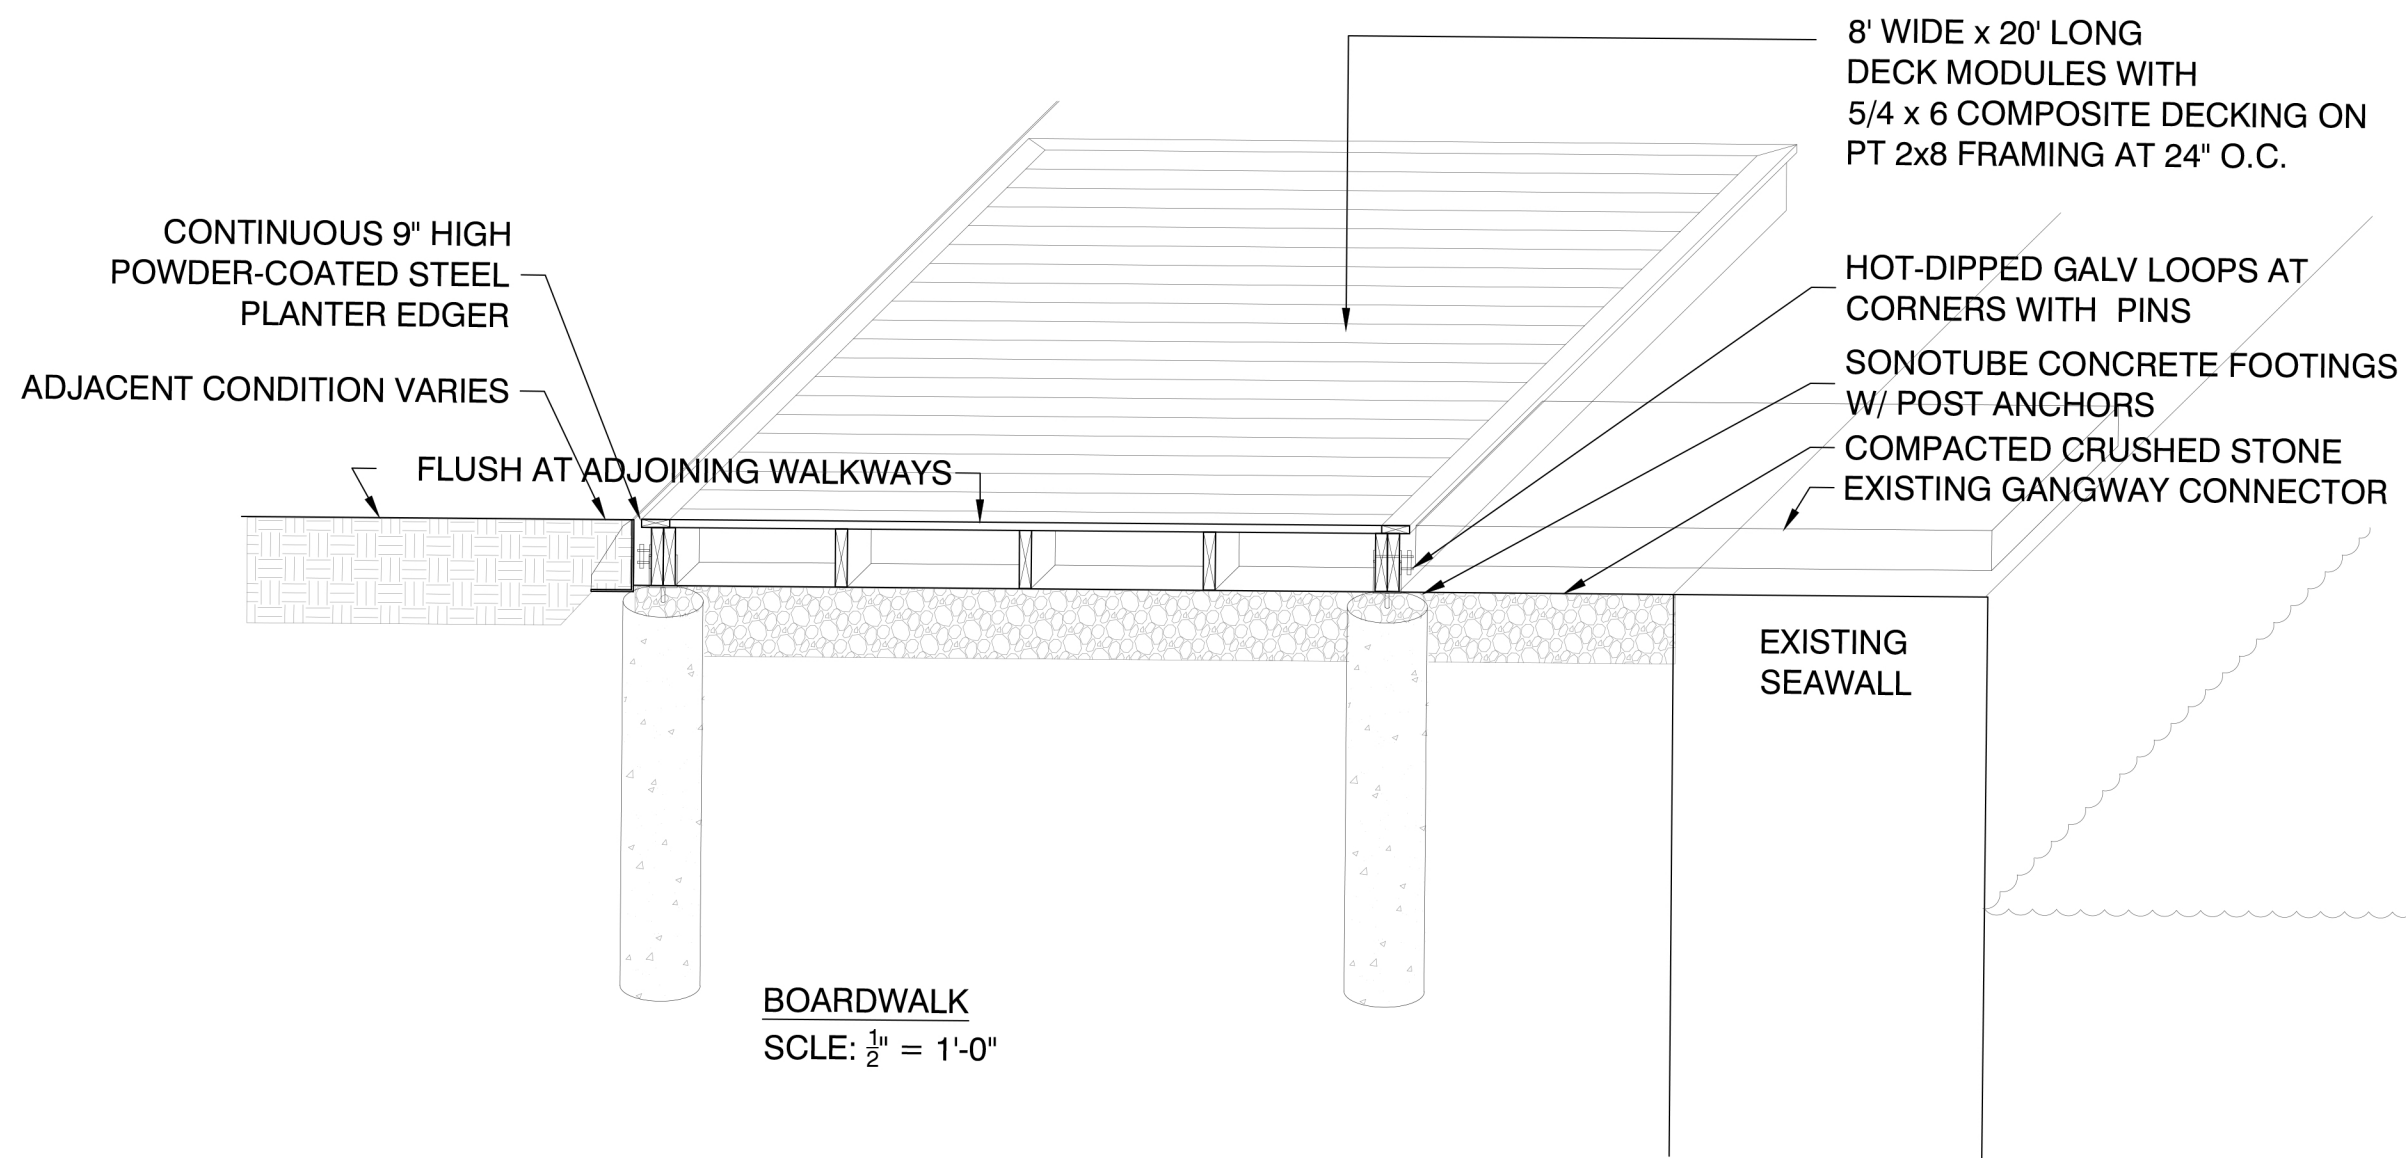

Landscape Site Section

Scale: 1/16" = 1'-0"