

Carriage Hill Lofts

Renovation and Addition



9 Oakland Street Amesbury, MA 01913

Project Status: Planning Board Filing
September 29, 2025

SHEET NUMBER	SHEET NAME	PLANNING BOARD FILING 09.29.2025
G100	COVER	●
A100	OVERALL PLAN - GROUND FLOOR	●
A101	OVERALL PLAN - LEVEL 1	●
A102	OVERALL PLAN - LEVEL 2	●
A103	OVERALL PLAN - LEVEL 3	●
A104	OVERALL PLAN - LEVEL 4	●
A105	OVERALL PLAN - LEVEL 5	●
A106	OVERALL ROOF PLAN	●
A201	EXTERIOR ELEVATIONS	●
A202	EXTERIOR ELEVATIONS	●
P100	PHOTOMETRIC STUDY	●
P101	PHOTOMETRIC STUDY	●
R100	RENDERING	●
R101	RENDERING	●
R102	RENDERING	●
R103	RENDERING	●
R104	RENDERING	●
R105	RENDERING	●
R106	RENDERING	●
R107	RENDERING	●



PROJECT TEAM:

9 OAKLAND STREET
AMESBURY LLC

OWNER

**PO BOX 999
DANVILLE, NH 03819
978-815-1853**

LAW OFFICES OF
JEFFREY L. ROELOFS, PC

ATTORNEY

**44 Merrimac Street
Newburyport, MA 01950
978-462-7600**

SV DESIGN LLC

ARCHITECT

**126 Dodge Street
Beverly, MA 01915
978-927-3745**

MILLENNIUM ENGINEERING,
INC.

CIVIL ENGINEERING

**62 Elm Street
Salisbury, MA 01952
978-462-8980**

JAMES K. EMMANUEL
ASSOCIATES

LANDSCAPE ARCHITECT

**22 Carlton Road
Marblehead, MA 01945
978-622-7487**

COVER G100		Proposed Renovation	COVER	Revisions Issue Date: Description	Planning Board Filing September 29, 2025 Checked By:
		9 OAKLAND STREET AMESBURY LLC 9 Oakland Street Amesbury, MA 01913	Scale: 3/16" = 1'-0" Drawn By: Author Date: September 28, 2025	Checked By: Checker Project #: 11.6122.007	
		SV DESIGN 126 Dodge Street Beverly, Massachusetts 01915 t 978.927.3745 www.svdesign.com			
COVER		© SV Design, LLC.			



Proposed Renovation & Addition

9 OAKLAND STREET AMESBURY LLC

9 Oakland Street Amesbury, MA 01913

SV DESIGN 126 Dodge Street Beverly, Massachusetts 01915 1975.927.3745 www.svdesign.com

SV DESIGN

DESIGN

OVERALL PLAN - LEVEL 2

A102

Revisions

Issue	Date	Description
1		
2		
Reposited Renovation

9 OAKLAND STREET AMESBURY LLC

9 Oakland Street Amesbury, MA 01913

SV DESIGN 126 Dodge Street Beverly, Massachusetts 01915 1975.927.3745 www.svdesign.com

Overall Plan - Level 3

A103



-  INDICATES AREAS OF NO NEW WORK.
-  EXISTING WALL TO REMAIN
-  NEW WALL
-  NO UPPER LEVEL FLOOR - TWO STORY SPACE

LEGEND

- STUDIO
- 1 BR
- 2 BR
- ARTIST LIVE WORK
- COMMERCIAL
- CIRCULATION
- COMMON SPACES
- GARAGE
- UTILITY



OVERALL PLAN - LEVEL 5
3/32" = 1'-0"

SV DESIGN

DESIGN

OVERALL PLAN - LEVEL 5

A105

9 OAKLAND STREET AMESBURY LLC

9 Oakland Street Amesbury, MA 01913

SV DESIGN 126 Dodge Street Beverly, Massachusetts 01915 1975.927.3745 www.svdesign.com

Proposed Renovation

OVERALL PLAN - LEVEL 5

Revisions

Planning Board Filing


Issue Date:

September 29, 2025





Checked By:

Project #:

116122.007

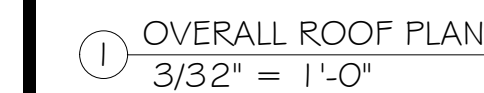

DESIGN OVERALL ROOF PLAN A106	Proposed Renovations 9 OAKLAND STREET AMESBURY LLC 9 Oakland Street Amesbury, MA 01913 SV DESIGN 126 Dodge Street Beverly, Massachusetts 01915 www.svdesign.com t 978.927.3745	OVERALL ROOF PLAN	Scale: 3/32" = 1'-0"	Drawn By: Author	Checked By: Checker	Revisions △ <table><tr><th>Issue Date</th><th>Description</th><th>Planning Board Filing</th><th>September 29, 2025</th><th>Checked By</th></tr><tr><td></td><td></td><td></td><td></td><td></td></tr><tr><td></td><td></td><td></td><td></td><td></td></tr><tr><td></td><td></td><td></td><td></td><td></td></tr><tr><td></td><td></td><td></td><td></td><td></td></tr></table>	Issue Date	Description	Planning Board Filing	September 29, 2025	Checked By																				
		Issue Date	Description	Planning Board Filing	September 29, 2025		Checked By																								

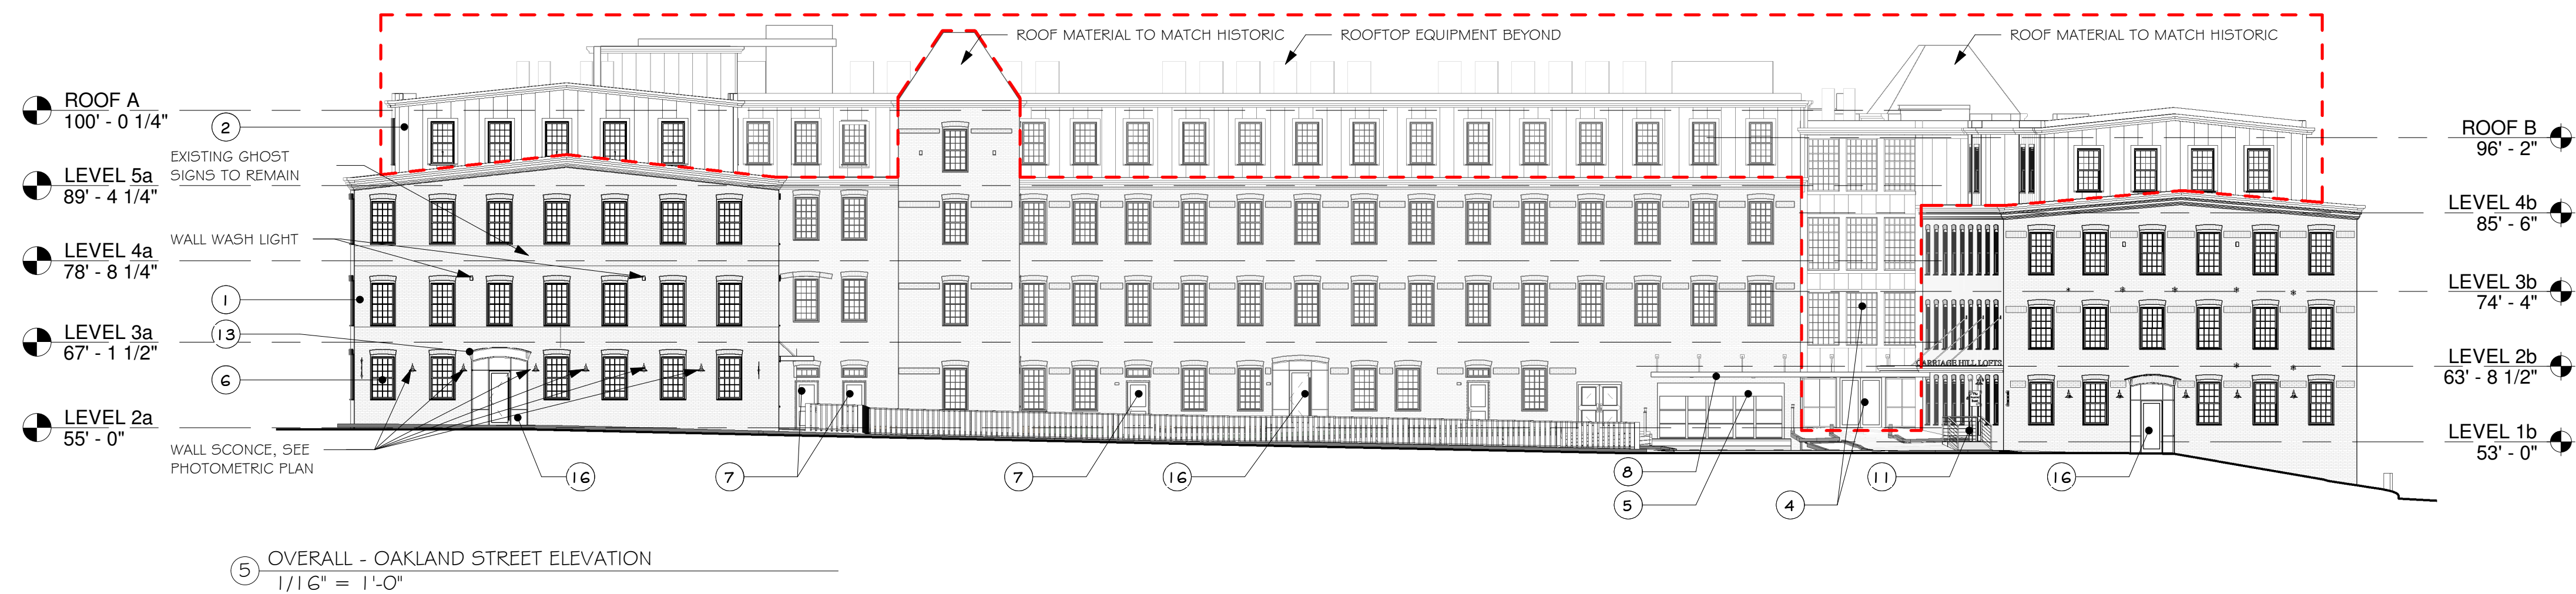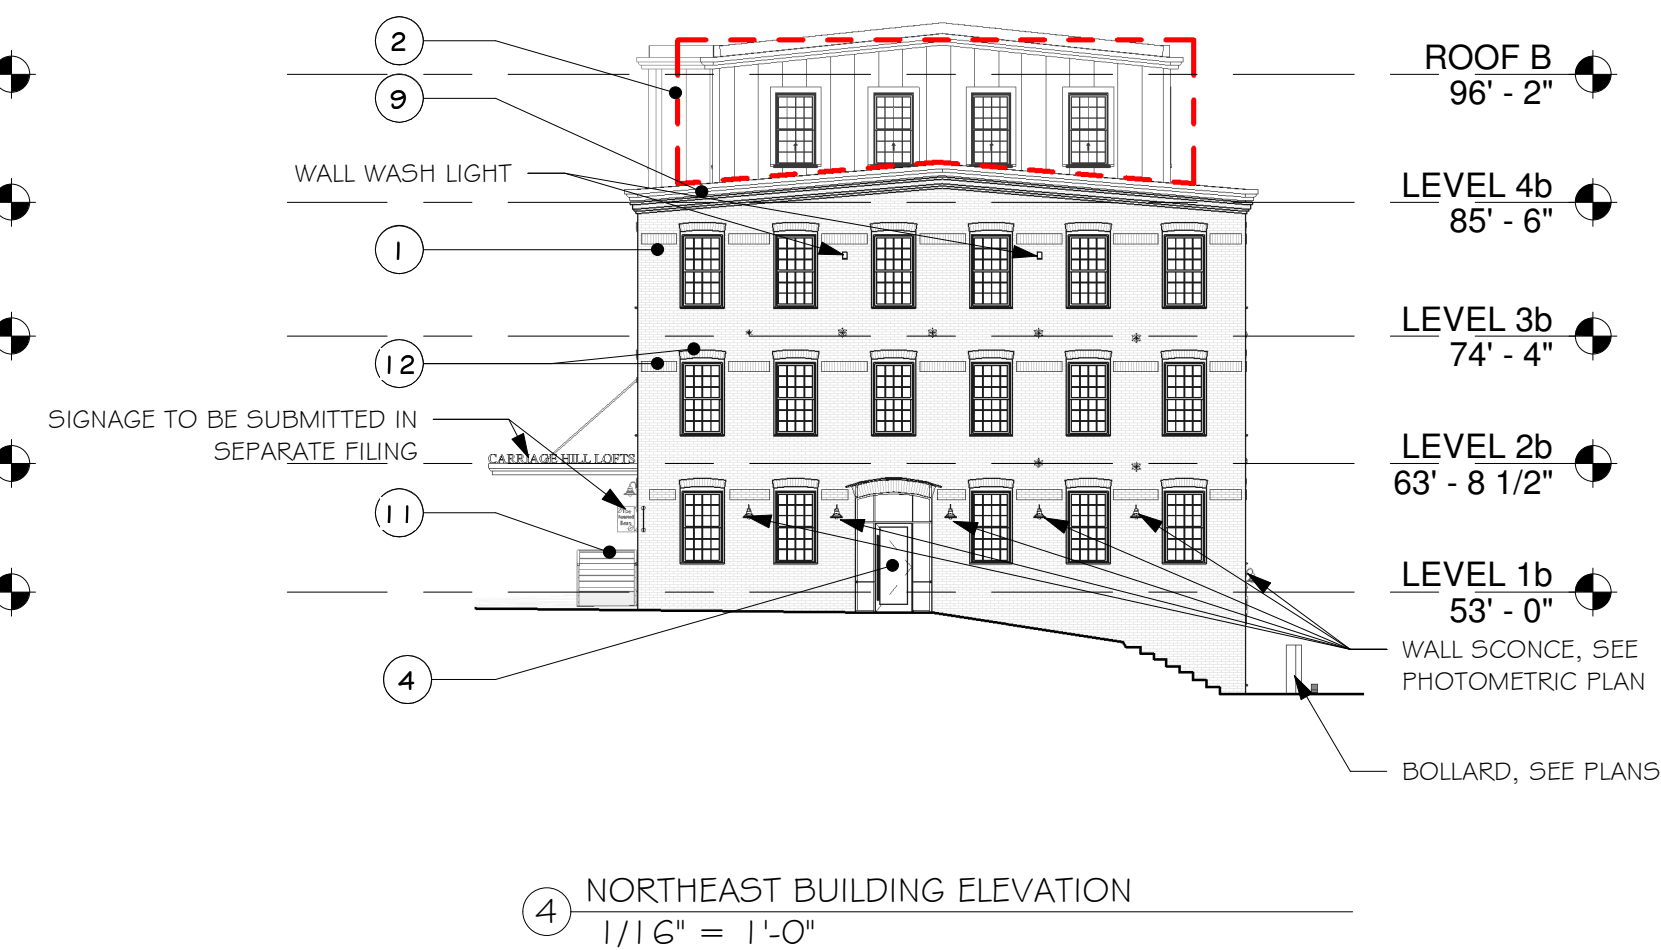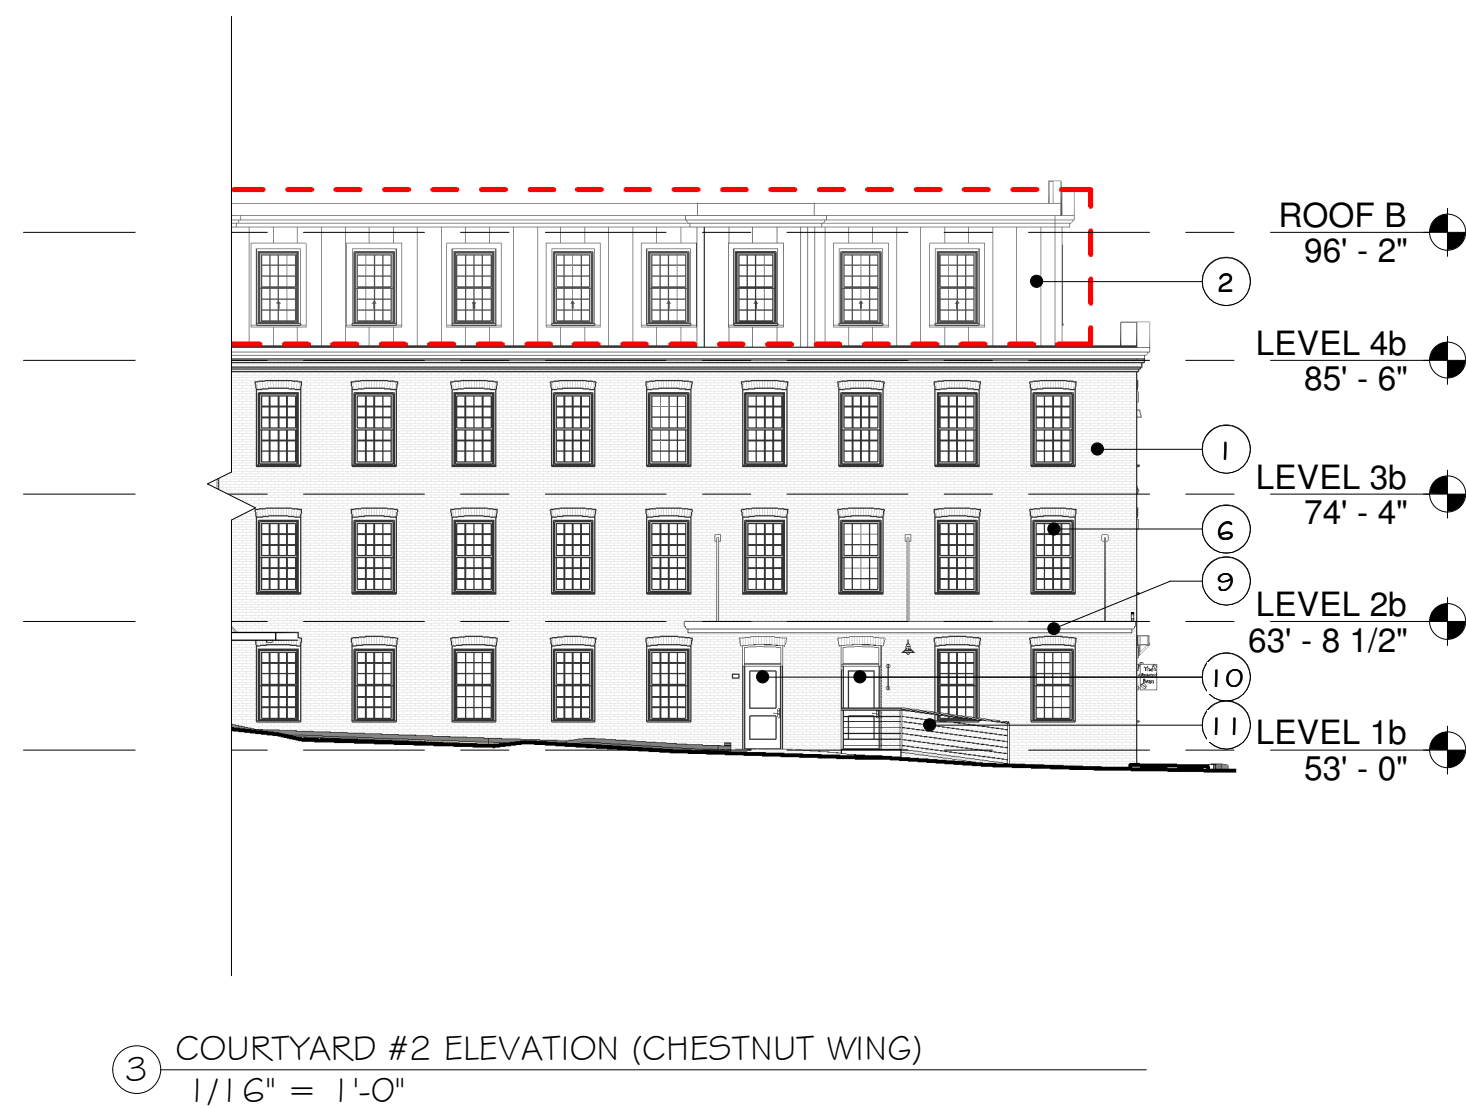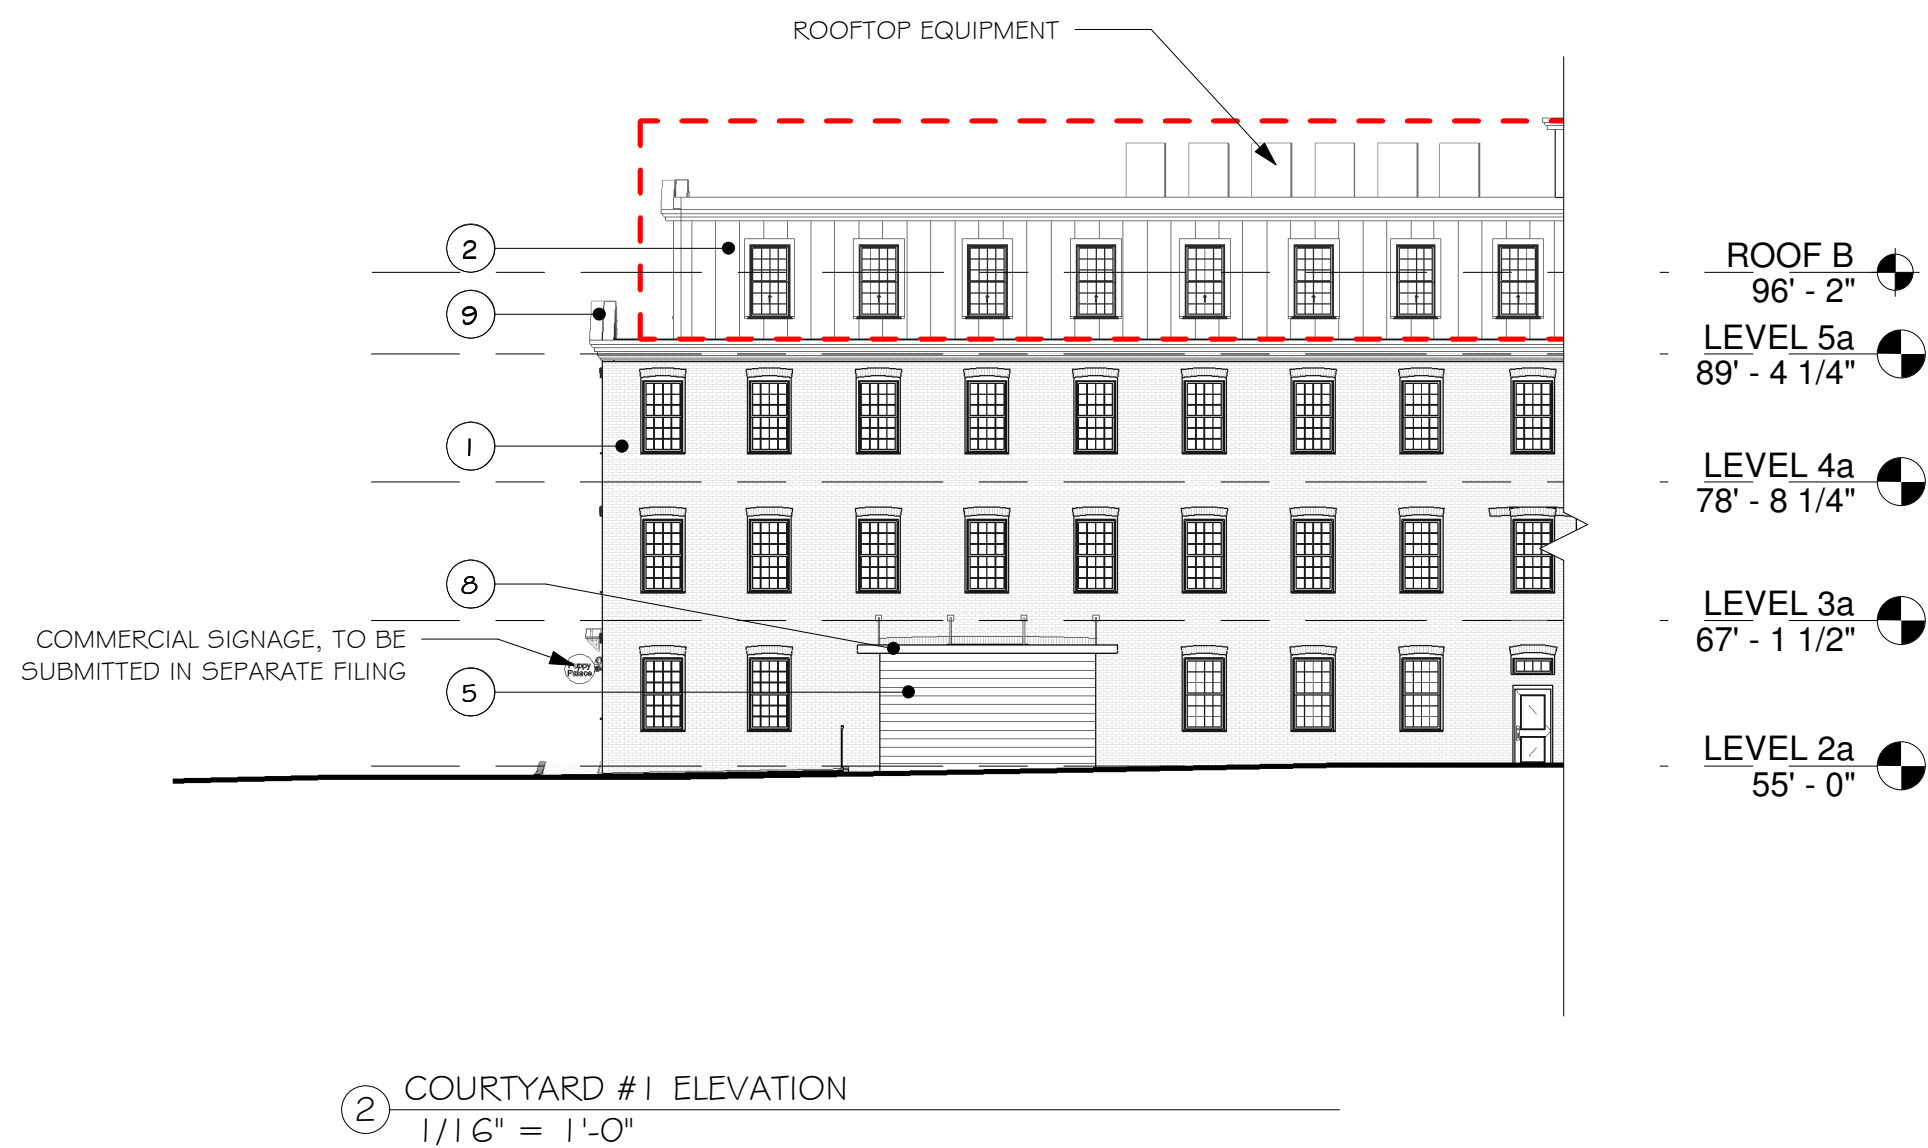


EXTERIOR ELEVATION KEYNOTES	
NUMBER	ITEM
1	EXISTING BRICK TO REMAIN, PATCH AND REPAIR AS NEEDED.
2	CORRUGATED METAL PANEL, PAC-150, 180 DEGREE SEAM OR SIMILAR COLOR: TBD
4	ALUMINUM STOREFRONT SYSTEM, COLOR: BLACK
5	GARAGE DOOR
6	DOUBLE HUNG WINDOWS, SASH BLACK
7	FULL LITE GLASS DOOR
8	BLACK CANOPY
9	EXISTING CORNICE TO REMAIN, PATCH AND REPAIR AS NEEDED.
10	HALF LITE GLASS DOOR
11	METAL RAILING, COLOR: BLACK
12	EXISTING BRICK DETAILS TO REMAIN, PATCH AND REPAIR AS NEEDED.
13	CANOPY OVER ENTRY DOOR, BLACK METAL
14	NEW BRICK TO MATCH EXISTING
15	HARDIE PANEL, COLOR MATCH PRECAST STONE WALL
16	ART INSTALLATION, PRECAST FRAME W/ WALL SCONCE ABOVE

EXTERIOR ELEVATIONS

9 OAKLAND STREET AMESBURY LLC
9 Oakland Street Amesbury, MA 01913

SV DESIGN

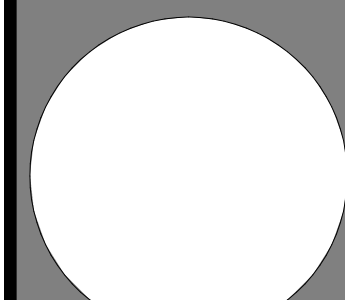

EXTERIOR ELEVATIONS

A201

Proposed Renovation


September 29, 2025
Planning Board Filing
Revisions


Issue Date:
Description

Scale: 1/16" = 1'-0"
Drawn By: Author
Date: September 23, 2025

Checked By: Checker
Project #: 11.6122.007

EXTERIOR ELEVATION KEYNOTES	
NUMBER	ITEM
1	EXISTING BRICK TO REMAIN, PATCH AND REPAIR AS NEEDED.
2	CORRUGATED METAL PANEL, PAC-150, 180 DEGREE SEAM OR SIMILAR COLOR: TBD
4	ALUMINUM STOREFRONT SYSTEM, COLOR: BLACK.
5	GARAGE DOOR
6	DOUBLE HUNG WINDOWS, SASH BLACK
7	FULL LITE GLASS DOOR
8	BLACK CANOPY
9	EXISTING CORNICE TO REMAIN, PATCH AND REPAIR AS NEEDED.
10	HALF LITE GLASS DOOR
11	METAL RAILING, COLOR: BLACK
12	EXISTING BRICK DETAILS TO REMAIN, PATCH AND REPAIR AS NEEDED.
13	CANOPY OVER ENTRY DOOR, BLACK METAL
14	NEW BRICK TO MATCH EXISTING
15	HARDIE PANEL, COLOR MATCH PRECAST STONE WALL
16	ART INSTALLATION, PRECAST FRAME W/ WALL SCONCE ABOVE

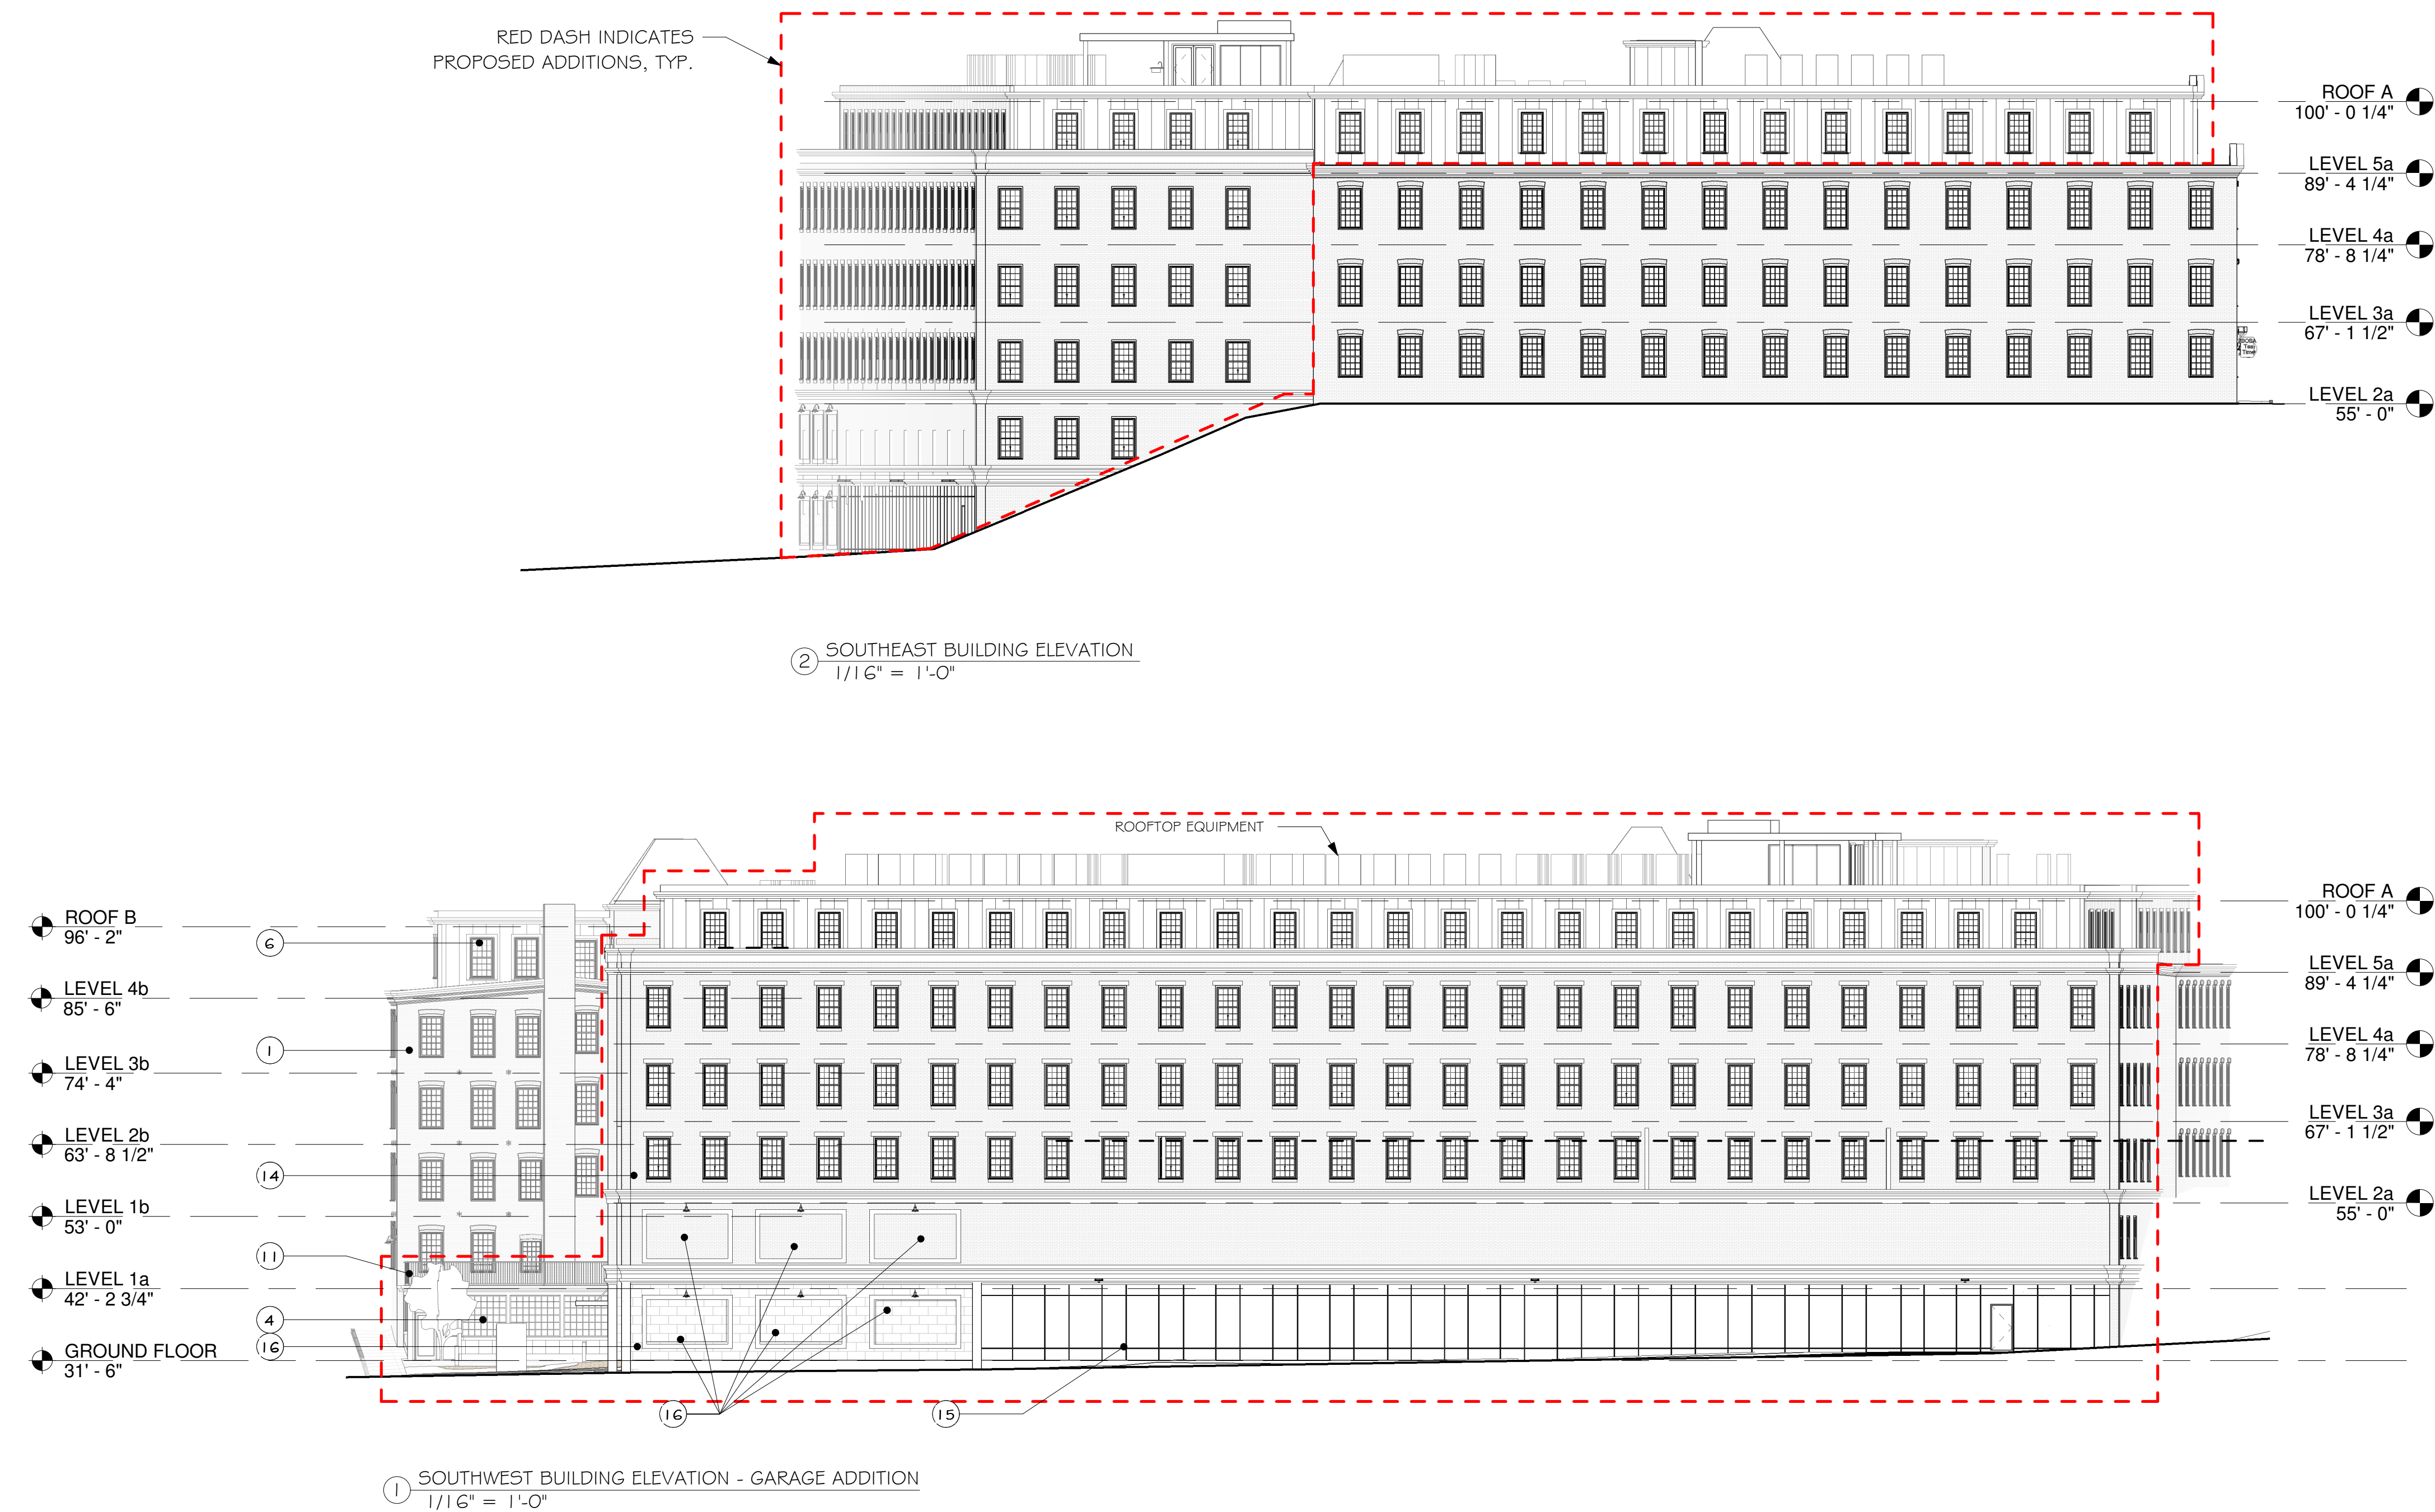

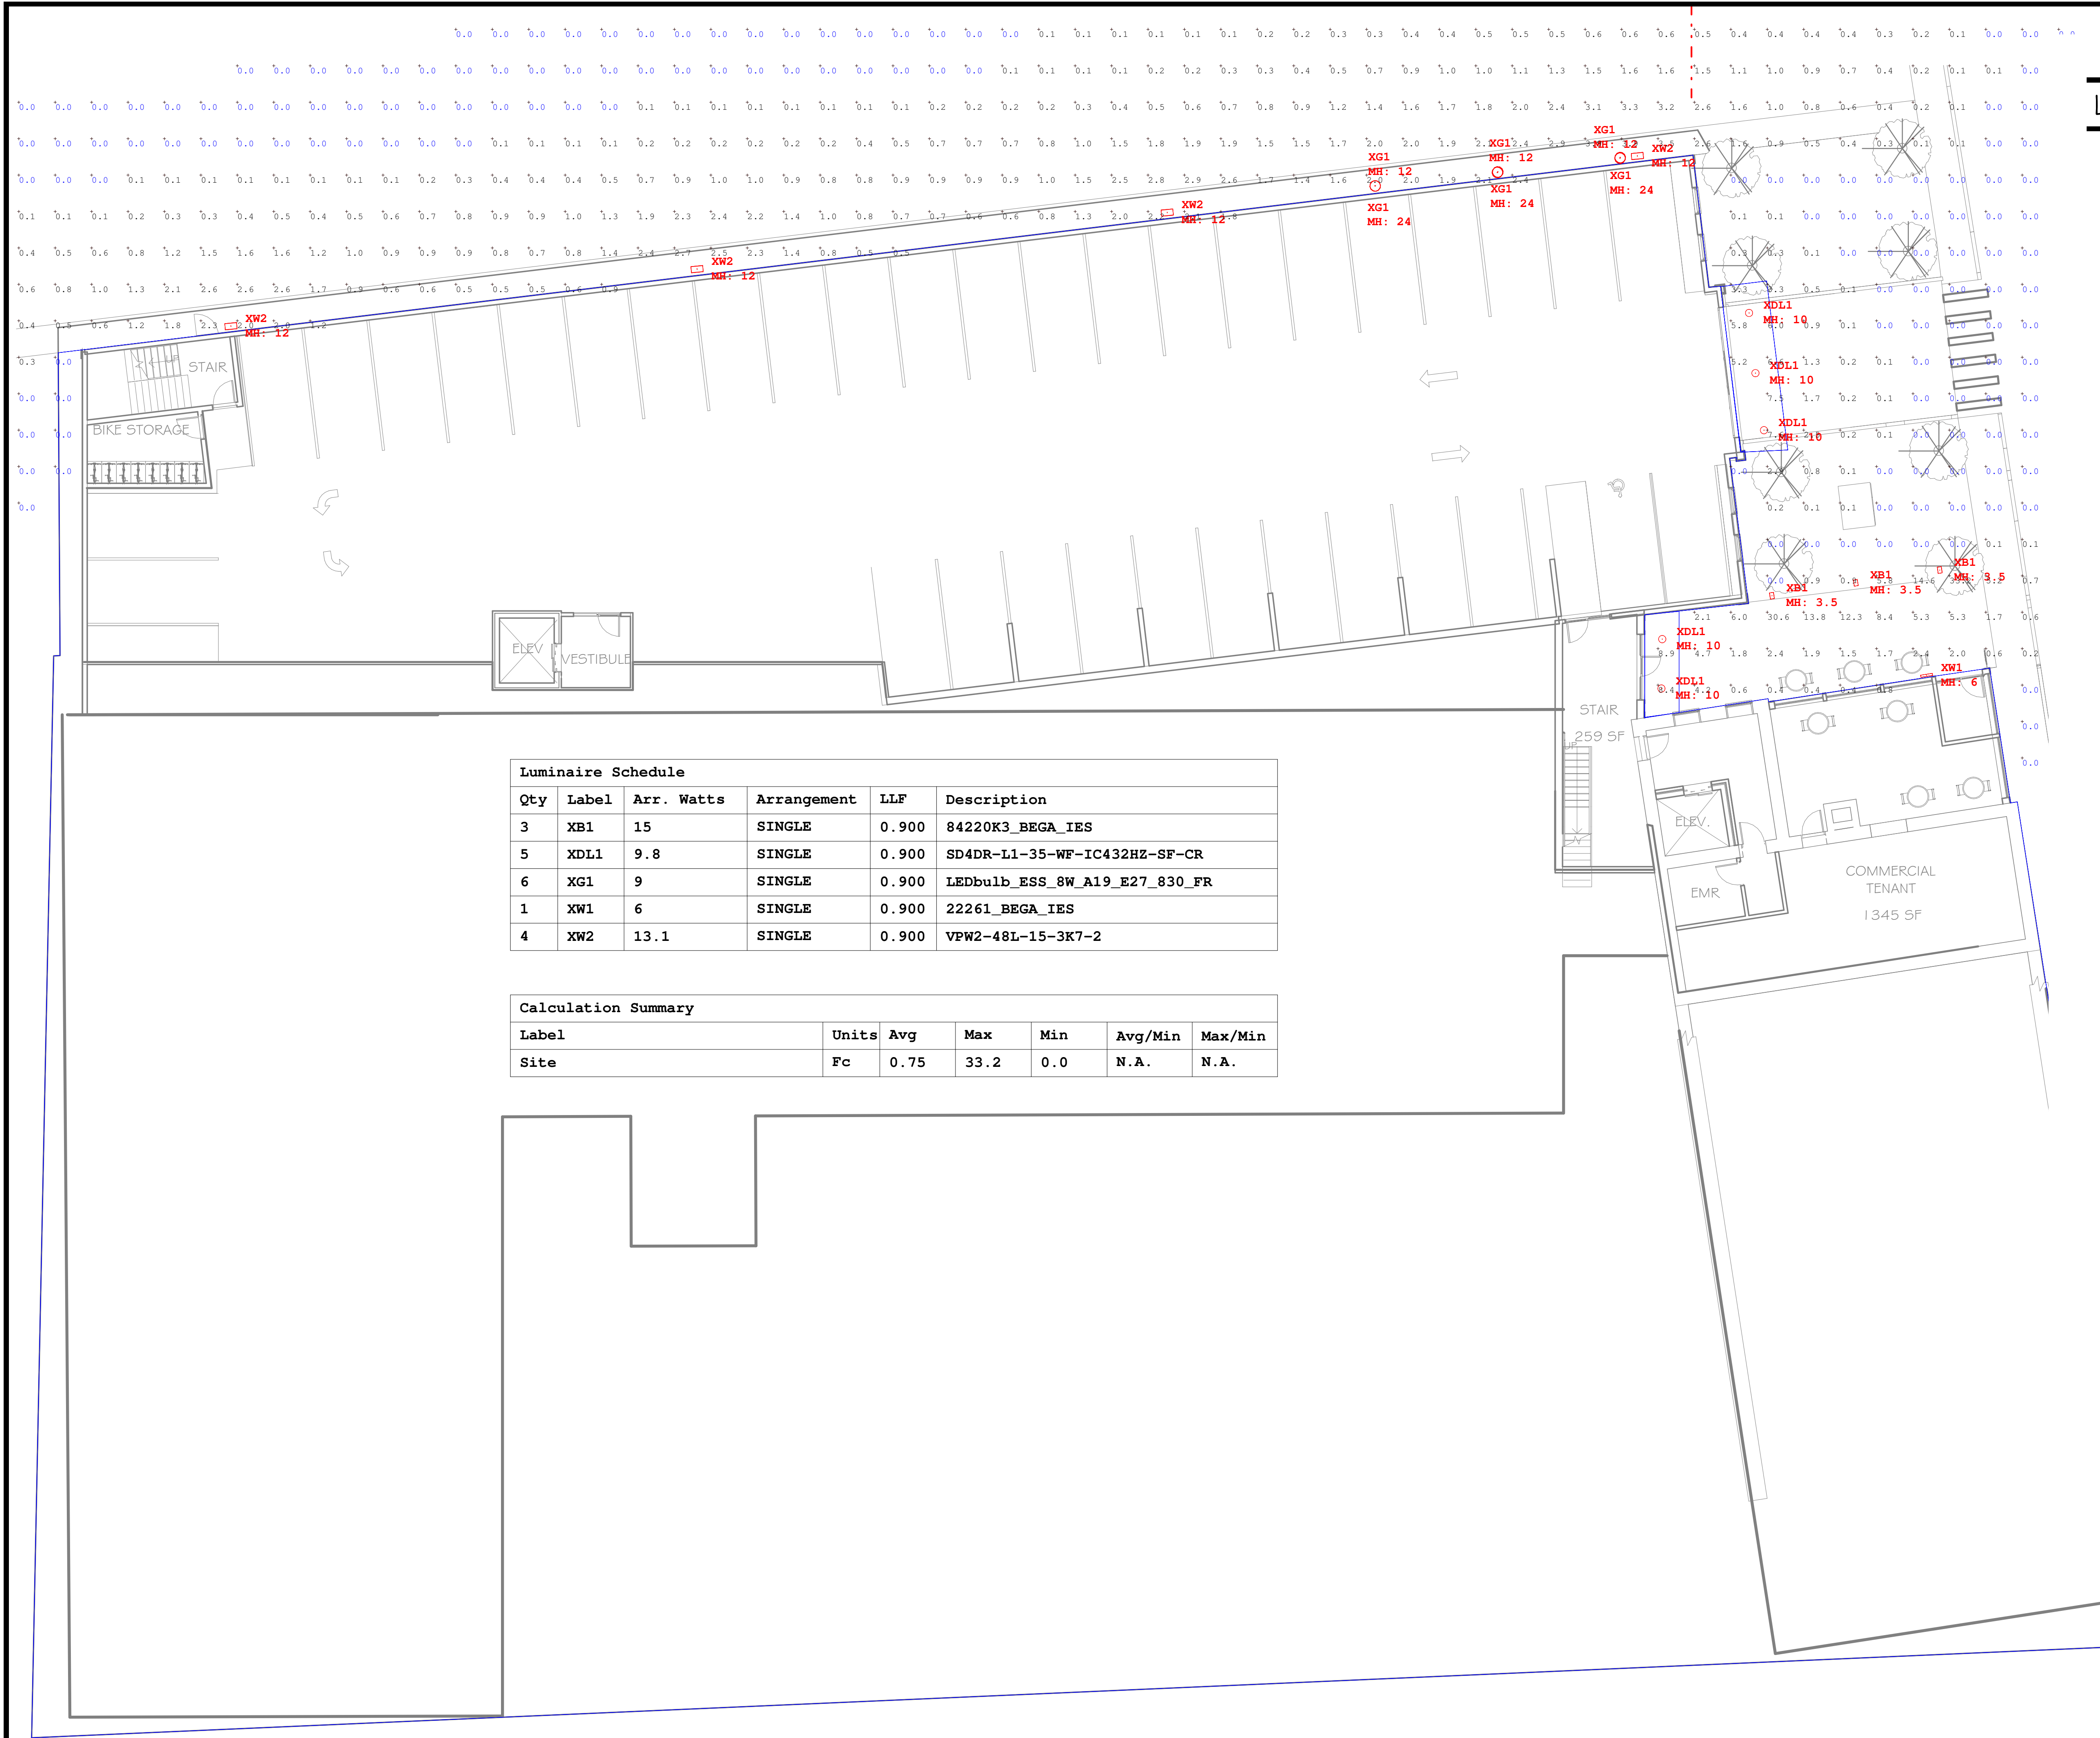

Luminaire Schedule					
Qty	Label	Arr. Watts	Arrangement	LLF	Description
3	XB1	15	SINGLE	0.900	84220K3_BEGA_IES
5	XDL1	9.8	SINGLE	0.900	SD4DR-L1-35-WF-IC432HZ-SF-CR
6	XG1	9	SINGLE	0.900	LEDbulb_ESS_8W_A19_E27_830_FR
1	XW1	6	SINGLE	0.900	22261_BEGA_IES
4	XW2	13.1	SINGLE	0.900	VPW2-48L-15-3K7-2

Calculation Summary						
Label	Units	Avg	Max	Min	Avg/Min	Max/Min
Site	Fc	0.75	33.2	0.0	N.A.	N.A.

LIGHT FIXTURES


4" LED DOWNLIGHT - XDL I



WALL SCONCE - XW I



WALL SCONCE - XW2

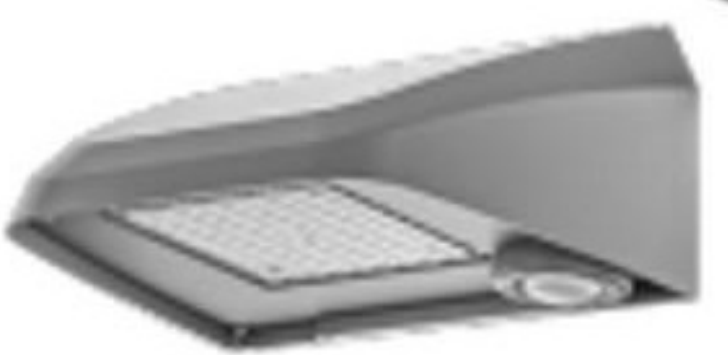

BOLLARD- XB I



WALL WASH



WALL SCONCE- XG I



Revisions

Planning Board Filing

September 29, 2025

Issue Date:

Checked By

PHOTOMETRIC STUDY

Scale: As indicated

Drawn By: Author

Checked By: Checker

Date: September 23, 2025

Project #: 116122.007

9 OAKLAND STREET AMESBURY LLC

9 Oakland Street Amesbury, MA 01913

SV DESIGN

126 Dodge Street

Beverly, Massachusetts 01915


www.svdesign.com

1978.927.3745

DESIGN

PHOTOMETRIC STUDY

P100

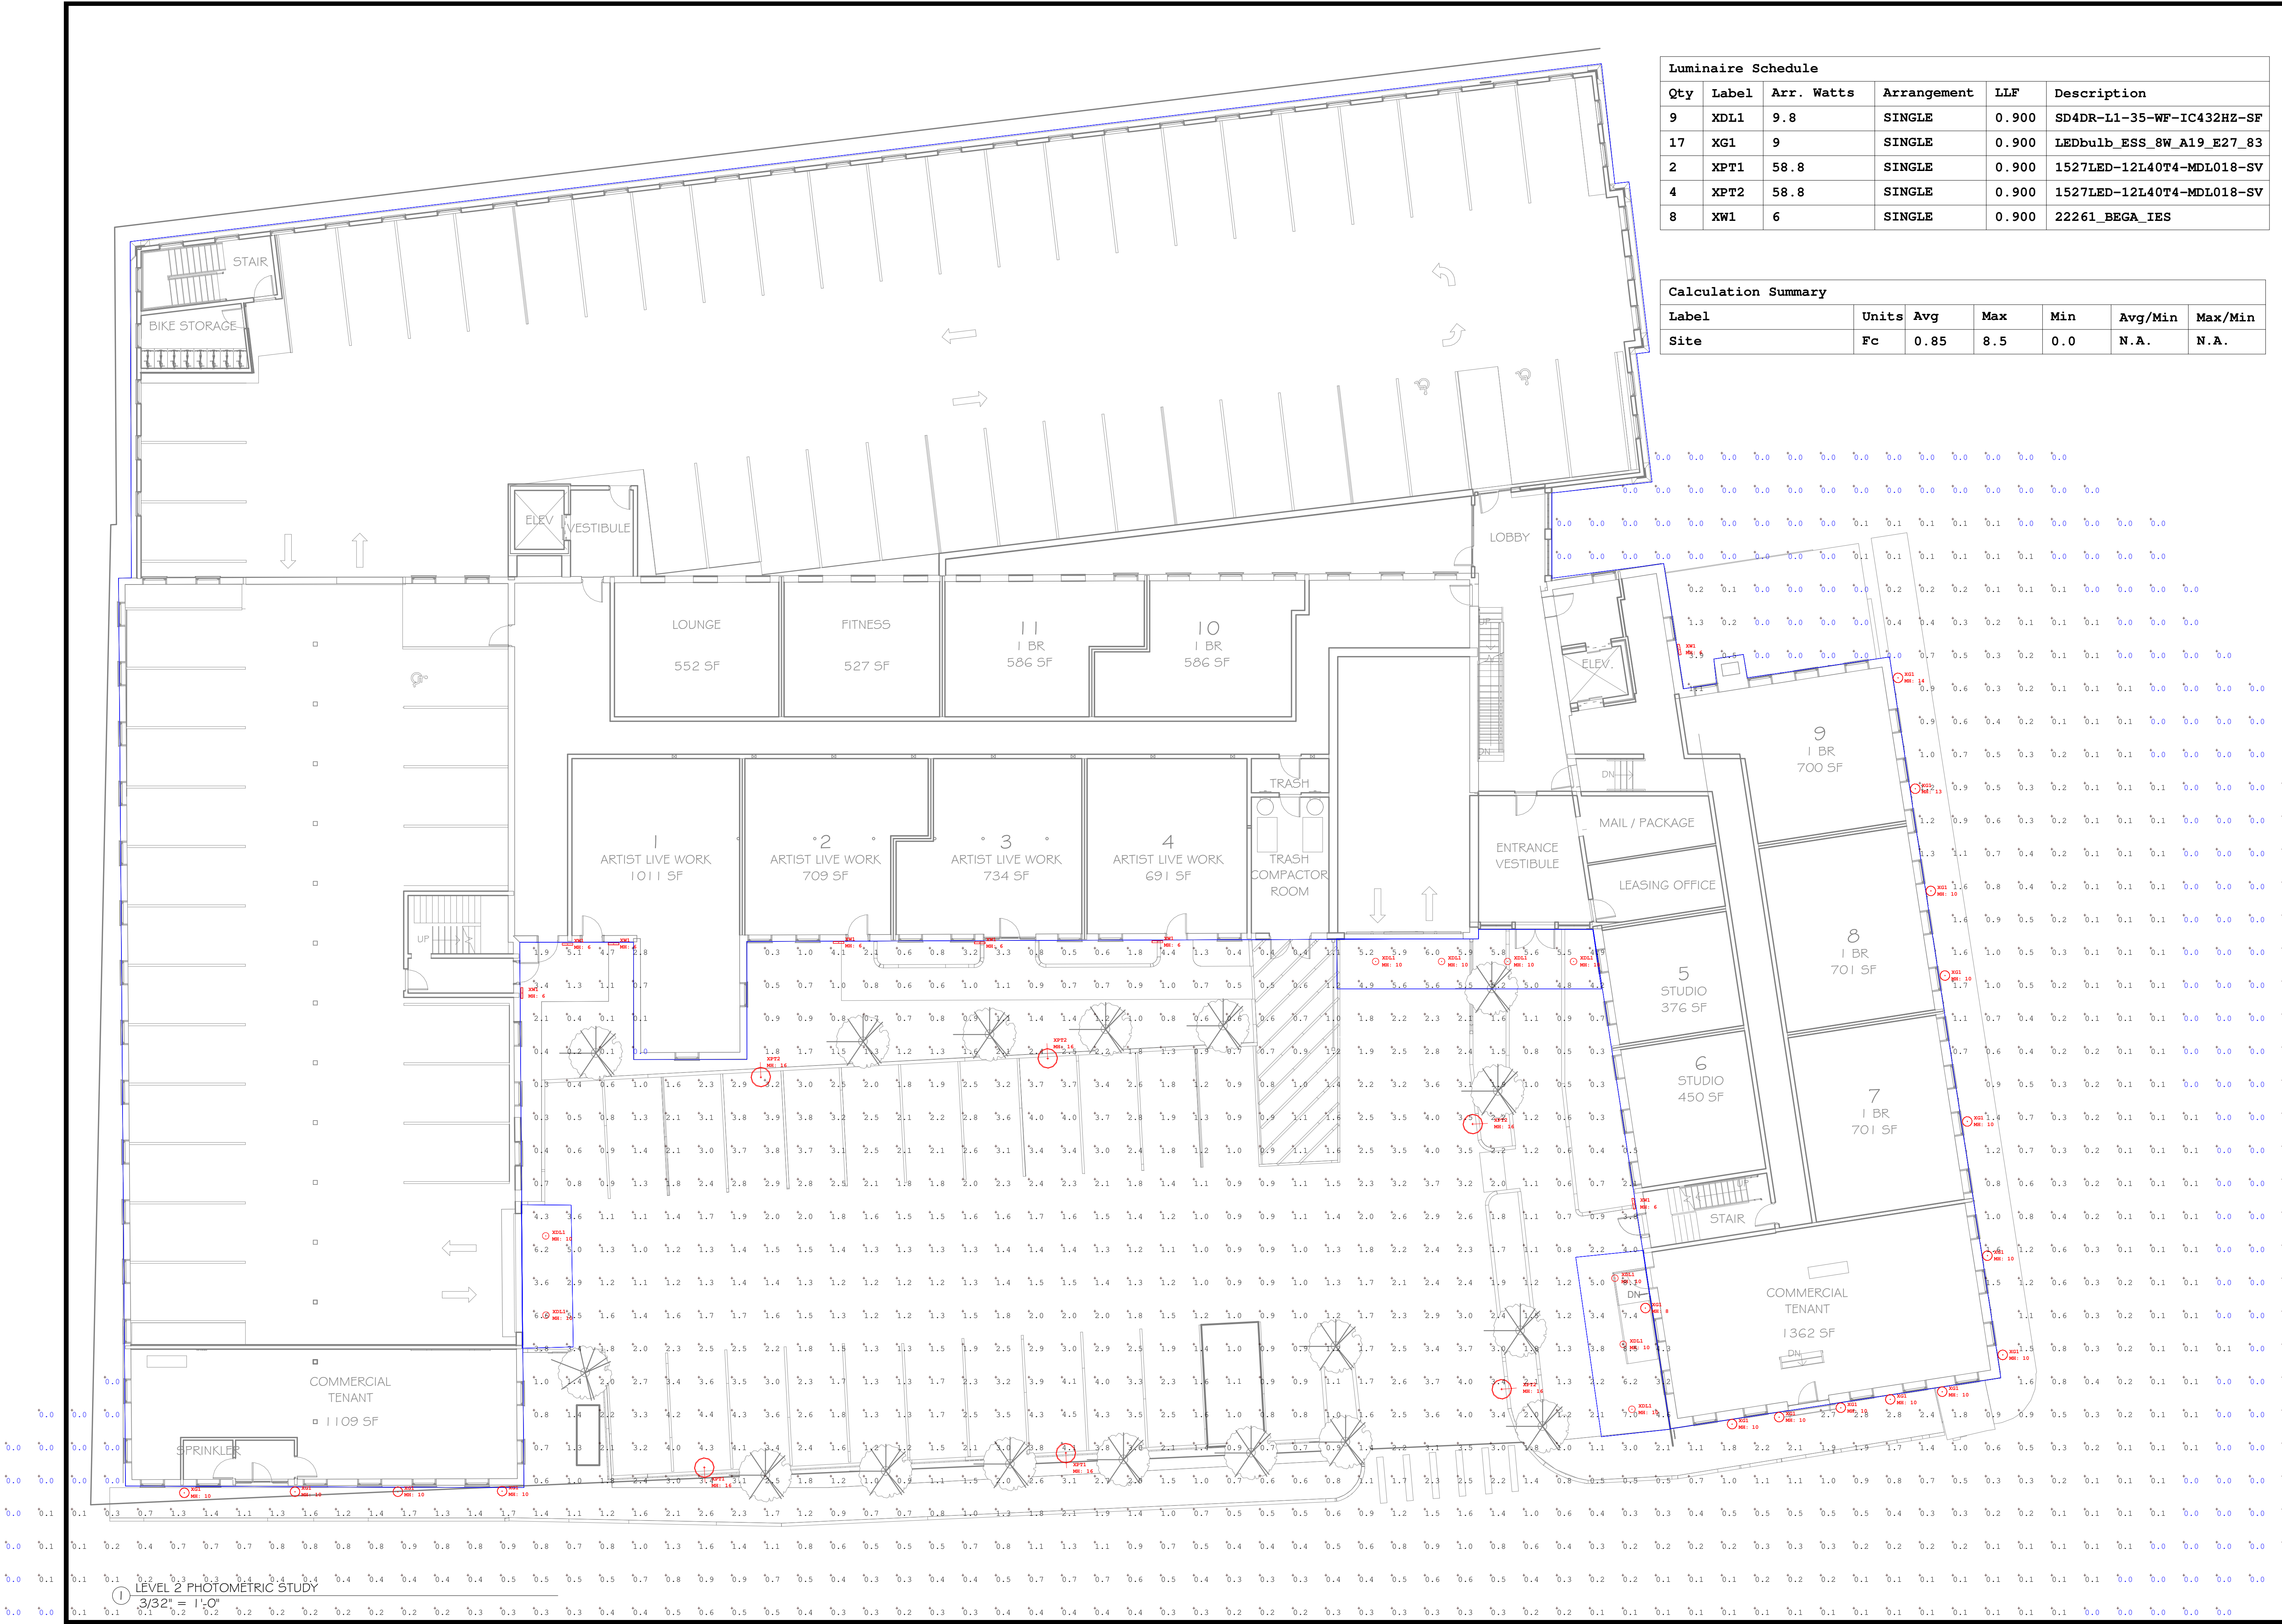

Luminaire Schedule					
Qty	Label	Arr. Watts	Arrangement	LLF	Description
9	XDL1	9.8	SINGLE	0.900	SD4DR-L1-35-WF-IC432HZ-SF
17	XG1	9	SINGLE	0.900	LEDbulb_ESS_8W_A19_E27_83
2	XPT1	58.8	SINGLE	0.900	1527LED-12L40T4-MDL018-SV
4	XPT2	58.8	SINGLE	0.900	1527LED-12L40T4-MDL018-SV
8	XW1	6	SINGLE	0.900	22261_BEGA_IES

Calculation Summary						
Label	Units	Avg	Max	Min	Avg/Min	Max/Min
Site	Fc	0.85	8.5	0.0	N.A.	N.A.

PHOTOMETRIC STUDY

9 OAKLAND STREET AMESBURY LLC
9 Oakland Street Amesbury, MA 01913

DESIGN

PHOTOMETRIC STUDY

P101

Revisions

Issue Date

Planning Board Filing

September 29, 2023

Checked By

Project #

116122007

Scale:

3/32" = 1'-0"

Drawn By:

Author

Date:

September 29, 2023

Checked By:

Checker

Project #:

116122007

SV DESIGN

126 Dodge Street

Beverly, Massachusetts 01915

www.svdesign.com

1975.927.3745



VIEW FROM OAKLAND STREET

SV DESIGN

© SV Design, LLC.

RENDERING

R100

Proposed Renovation

9 OAKLAND STREET AMESBURY LLC

9 Oakland Street Amesbury, MA 01913

SV DESIGN 126 Dodge Street Beverly, Massachusetts 01915 www.svdesign.com 1975.927.3745

RENDERING

Scale: 1/4" = 1'-0"
Drawn By: Author
Date: September 23, 2025

Checked By: Checker
Project #: 116122.007

Revisions	Planning Board Filing	September 29, 2025
Issue Date	Description	Checked By



VIEW FROM OAKLAND STREET

SV DESIGN

© SV Design, LLC.

RENDERING

Proposed Renovation

9 OAKLAND STREET AMESBURY LLC

9 Oakland Street Amesbury, MA 01913

SV DESIGN 126 Dodge Street Beverly, Massachusetts 01915 www.svdesign.com 1975.927.3745

RENDERING

Scale: 1/4" = 1'-0"

Drawn By: Author

Date: September 23, 2025

Checked By: Checker

Project #: 116122.007

Revisions	Planning Board Filing	September 29, 2025
Issue Date	Description	Checked By



VIEW FROM OAKLAND STREET

SV
DESIGN

RENDERING

R102

Proposed Renovation

9 OAKLAND STREET AMESBURY LLC

9 Oakland Street Amesbury, MA 01913

SV DESIGN 126 Dodge Street
Beverly, Massachusetts 01915
www.svdesign.com
1 978.927.3745

RENDERING

Scale: 1/4" = 1'-0"
Drawn By: Author
Date: September 23, 2025

Checked By: Checker
Project #: 11.6122.007

Revisions

Issue Date:

△

Planning Board Filing

September 29, 2025

Checked By

Issue Date:

△

Description

September 29, 2025

Checked By

Autodesk Docs://Sweet- Amesbury/Sweet Mgmt_Oakland St- Amesbury_R21.rvt 9/25/2025 12:18:54 PM



VIEW FROM CORNER OF OAKLAND AND CHESTNUT STREET

RENDERING R104	SV DESIGN 126 Dodge Street Beverly, Massachusetts 01915 www.svdesign.com 1 978.927.3745	Proposed Renovation		RENDERING			Revisions		Planning Board Filing	September 29, 2025	Checked By	
							Issue Date					
							Description					
		Scale: 1/4" = 1'-0"				Checked By: Checker						
		Drawn By: Author				Project #: 11.6122.007						
		Date: September 23, 2025										



SV DESIGN

Drawn By: Author

Checked By: Checker

Checked By: Checker

Revisions

Planning

ember 29,

ember 29,



