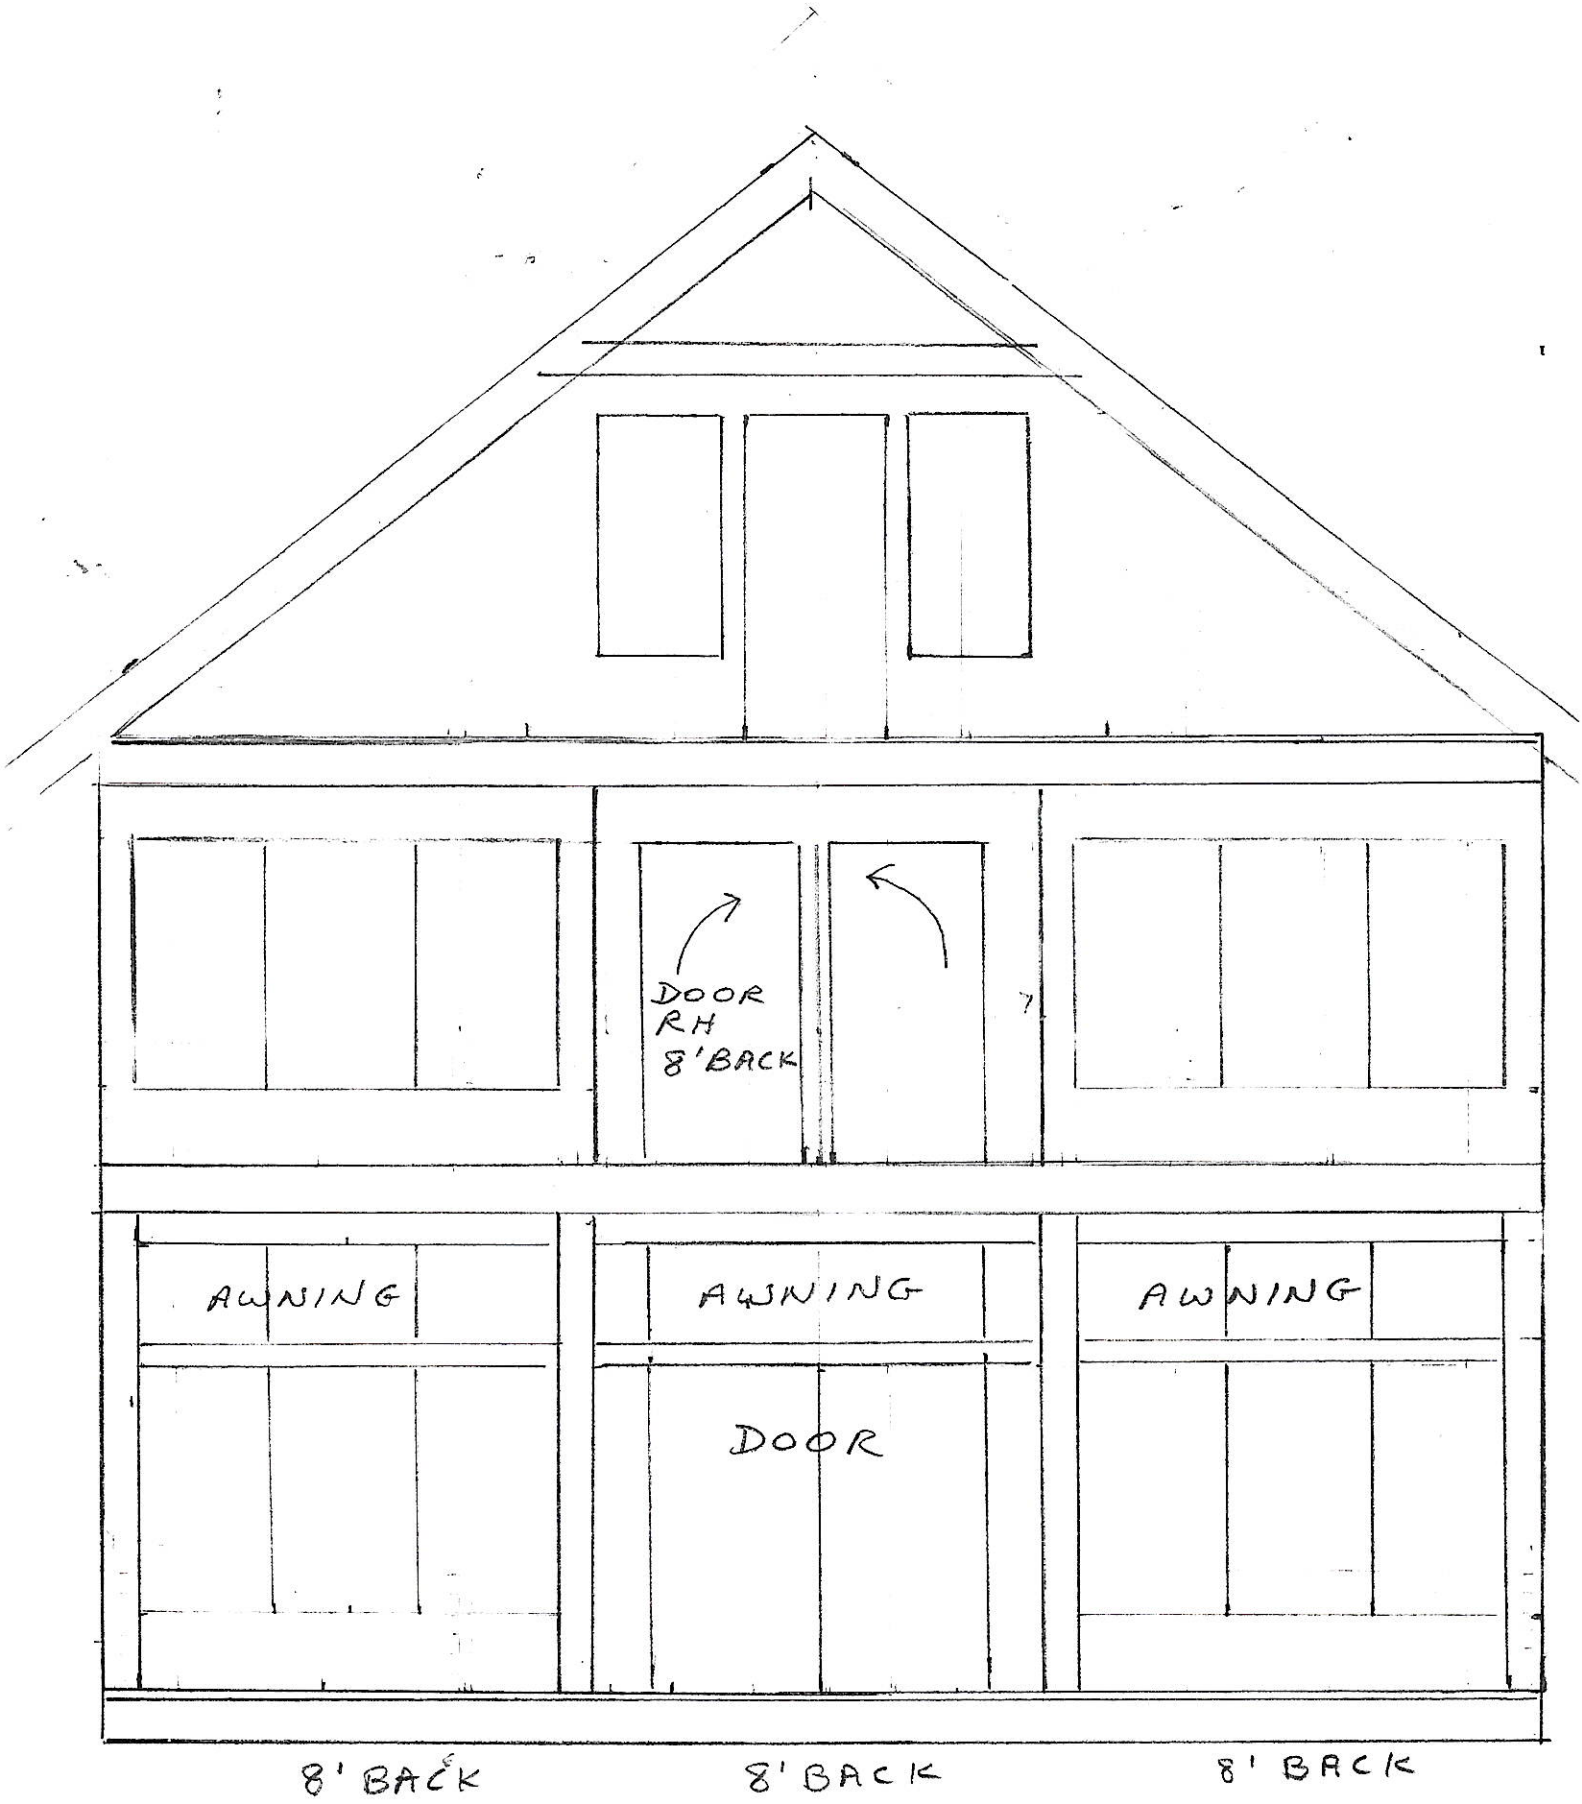
DOOR
RH
8' BACK
AWNING
AWNING
AWNING
DOOR
8' BACK
8' BACK
8' BACK

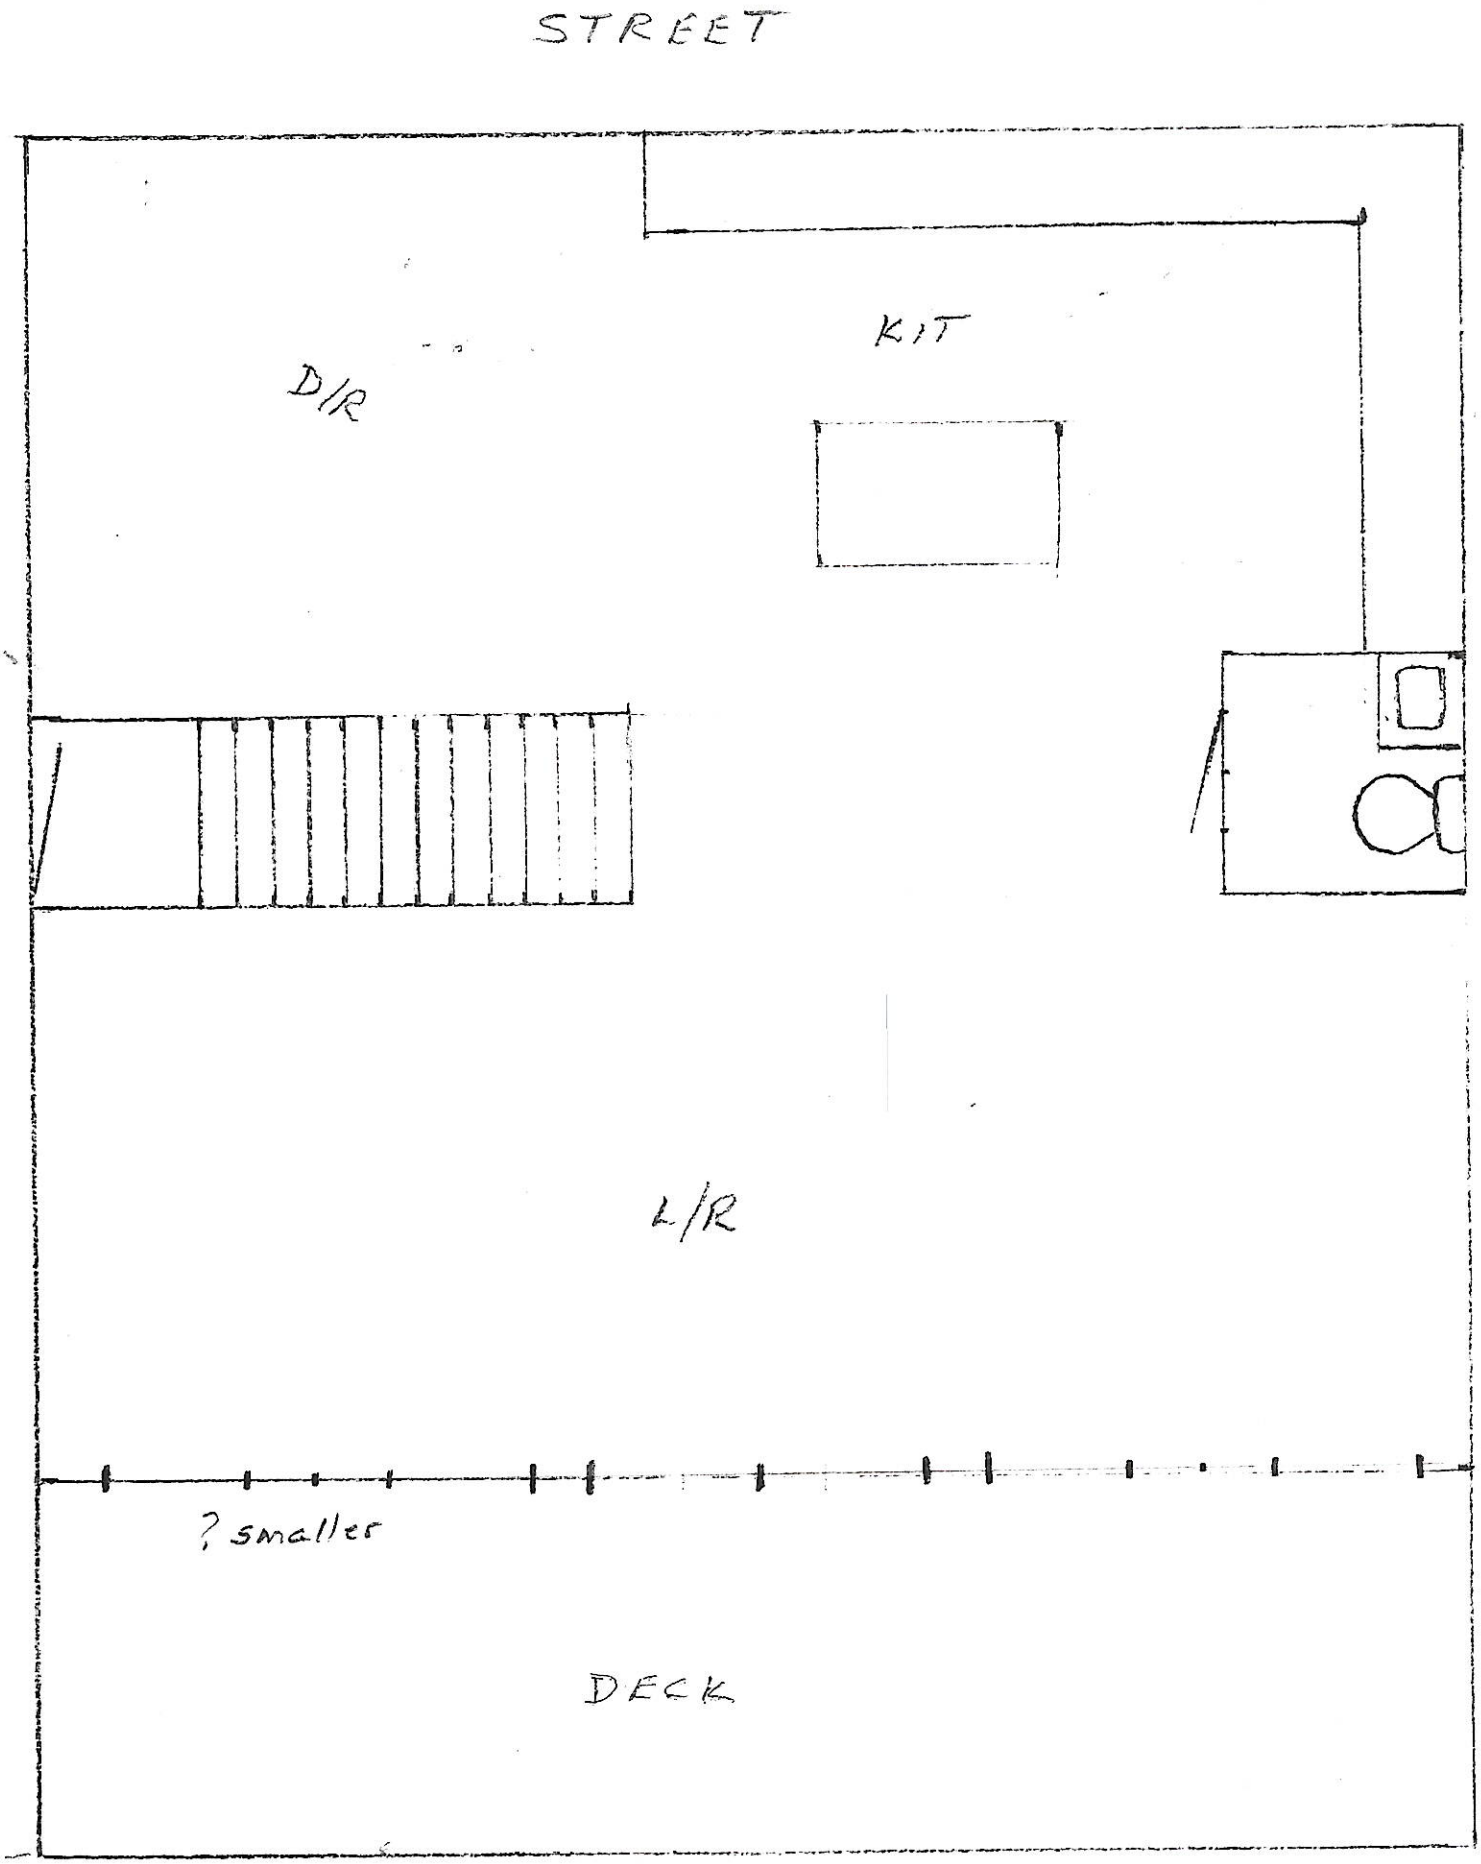
STREET
KIT
D/R
L/R
? smaller
DECK

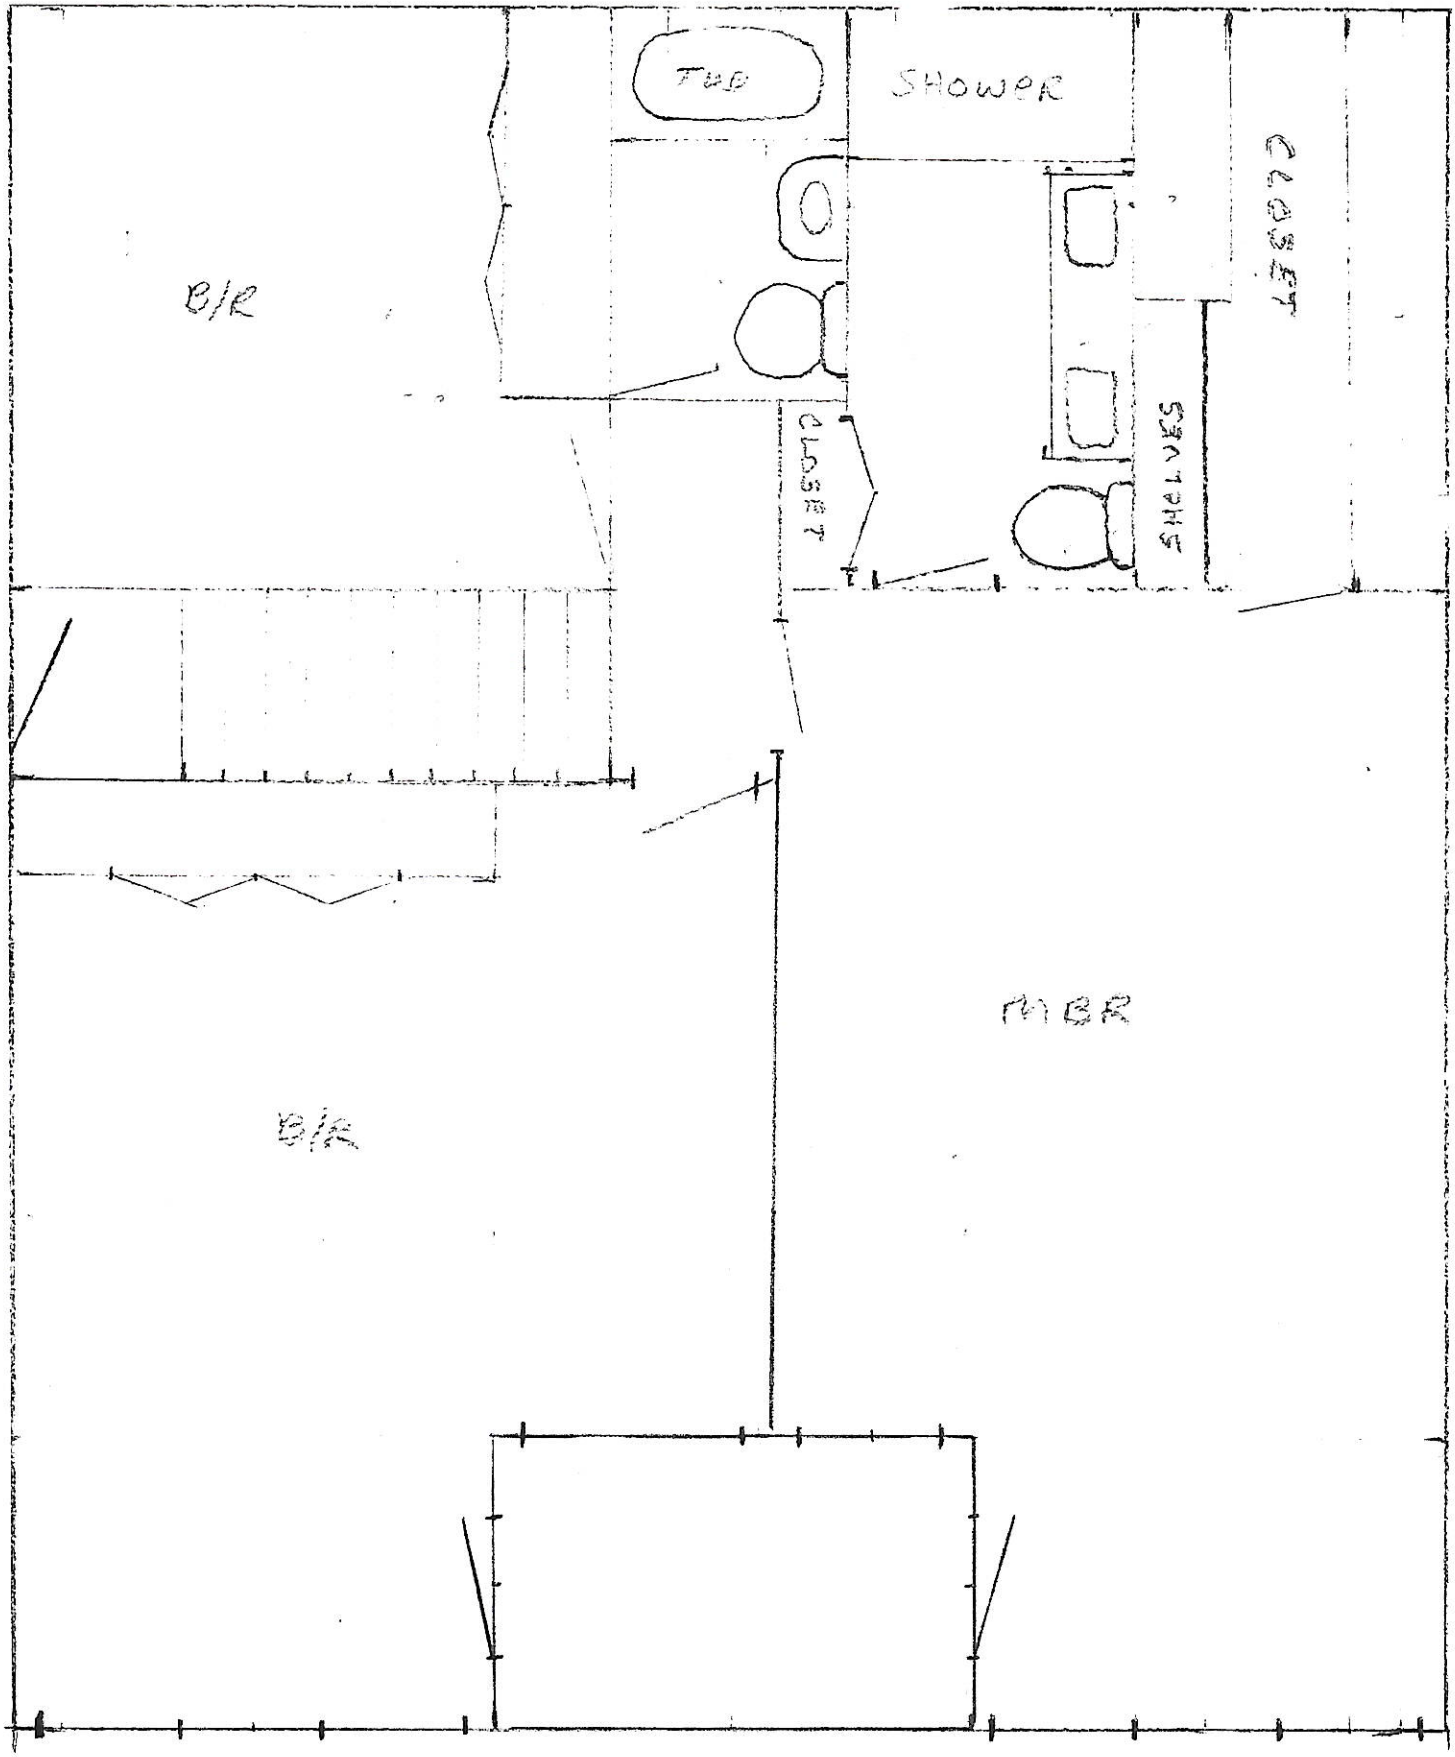

LAKE SIDE

WATER