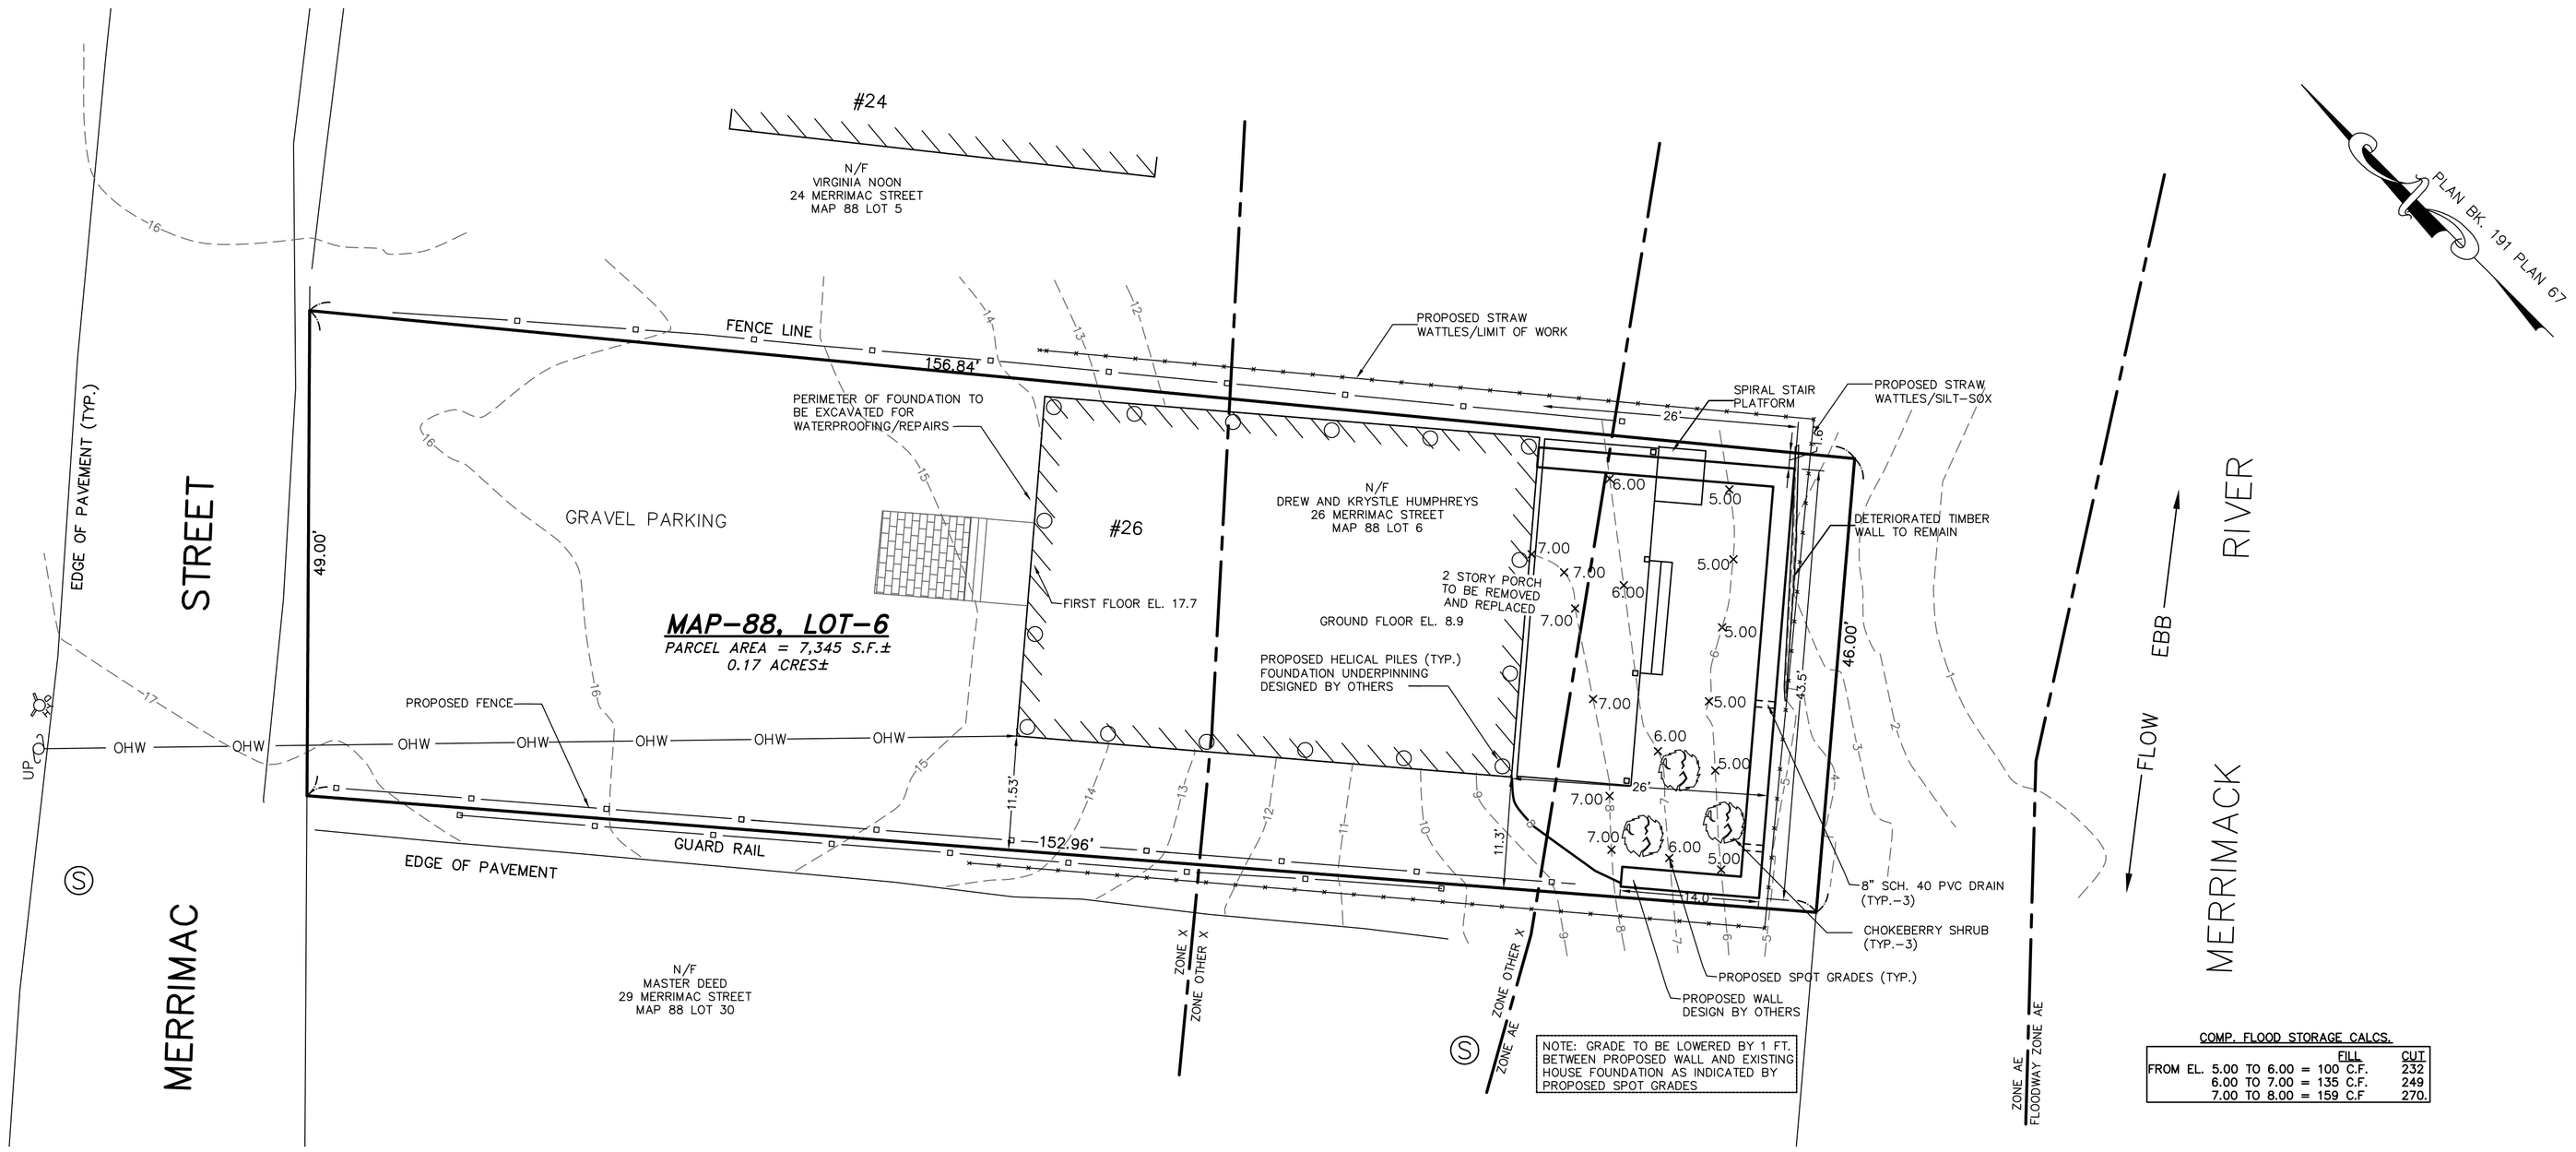

NOTE: GRADE TO BE LOWERED BY 1 FT. BETWEEN PROPOSED WALL AND EXISTING HOUSE FOUNDATION AS INDICATED BY PROPOSED SPOT GRADES

COMP. FLOOD STORAGE CALCS.

	FILL	CUT
FROM EL. 5.00 TO 6.00 =	100 C.F.	232
6.00 TO 7.00 =	135 C.F.	249
7.00 TO 8.00 =	159 C.F	270.

SITE PLAN

SCALE: 1"=10'

LEGEND

- W — WATER MAIN
- WG — WATER GATE
- HYDRANT
- G — GAS MAIN
- GG — GAS GATE
- SS — SAN. SEWER MAIN
- SEWER MANHOLE
- D — STORM DRAIN
- DRAIN MANHOLE
- CATCH BASIN
- UTILITY POLE
- OHW — OVERHEAD WIRE
- CHAIN LINK FENCE
- STOCKADE FENCE
- 12 — EXISTING CONTOUR
- ×7.00 PROPOSED SPOT GRADE

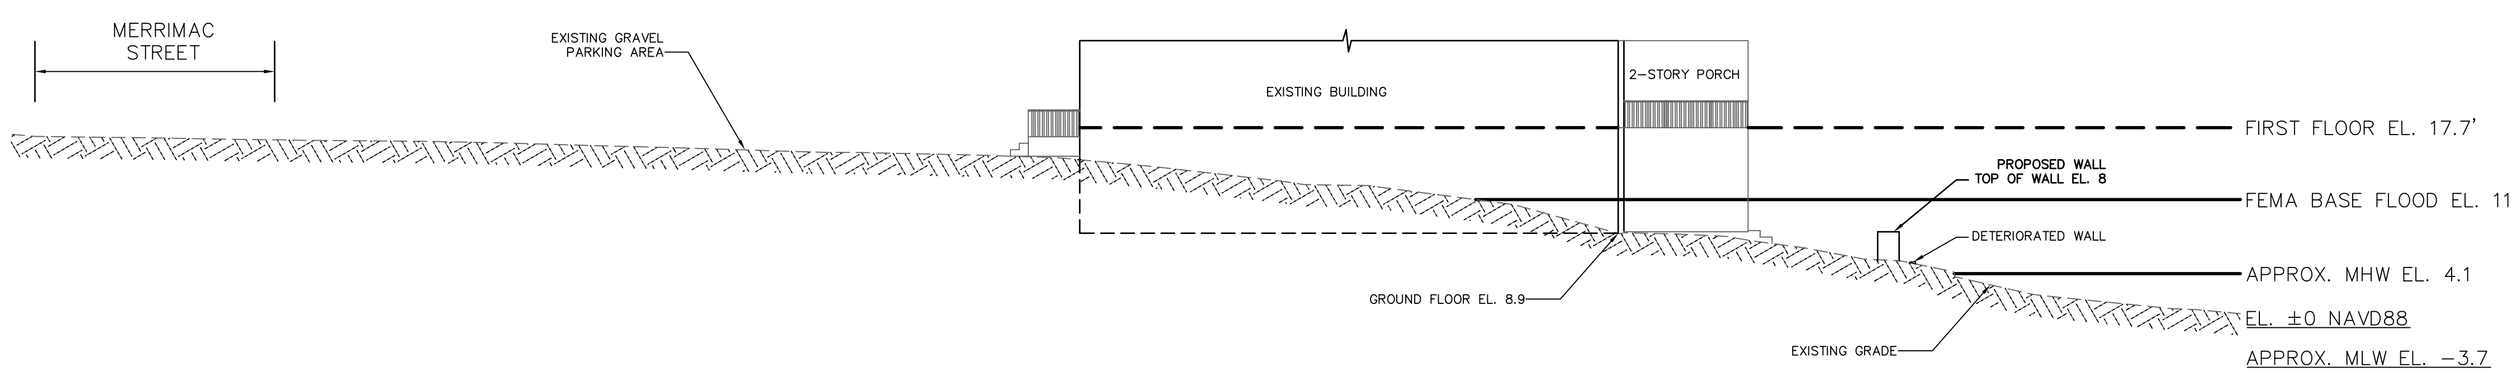

SITE PROFILE

SCALE: 1"=10'

GRAPHIC SCALE

10 0 5 10 20 40

(IN FEET)
1 inch = 10 ft.

COMMONWEALTH OF MASSACHUSETTS
JOHN W. HARGREAVES, JR.
CIVIL
No. 42426

1-27-25

JOHN W. HARGREAVES, PE/PLS

DATE: 12.4.2024

REVISIONS: 1.10.25 REVISIONS PER OWNER REQUEST.
1.27.25 RESPONSE TO DEP COMMENTS RECEIVED THIS DATE.

SHEET 2 OF 2

PLAN TO ACCOMPANY NOTICE OF INTENT
PROPOSED SITE PLAN
ASSESSOR'S MAP 88, LOT 6
26 MERRIMAC STREET
AMESBURY, MASSACHUSETTS

OWNER AND APPLICANT:

DREW & KRYSTLE HUMPHREYS
26 MERRIMAC STREET
AMESBURY, MA 01913

GA CONSULTANTS, INC.
10 STATE STREET, NEWBURYPORT, MA 01950

PROFESSIONAL ENGINEERS & LAND SURVEYORS
TEL. 978-502-5197