

**PROPOSED
ARCHITECTURAL SITE
PLAN**

A0.0

COPYRIGHT 2025 SCOTT M. BROWN, ARCHITECTS LLC





1 MAPLE STREET ELEVATION
Scale: N/A

RENOVATIONS/ ALTERATIONS
TO THE:
FRANK P. TODD HOUSE
14 MAPLE STREET
AMESBURY, MA 01913

REVISION & REISSUE NOTES		
No.	Date	Notes
A	11/13/25	PB SUBMISSION SET
Project # 2025-23	Project Manager X.X.	Date 11/13/2025


TITLE SHEET

A2.0

14 MAPLE STREET
AMESBURY, MA 01913

A2.1

COPYRIGHT 2025 SCOTT M. BROWN, ARCHITECTS LLC

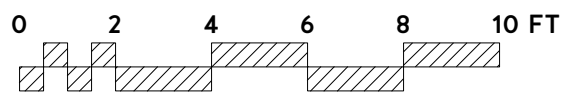

REVISION & REISSUE NOTES		
No.	Date	Notes
	11/13/25	PB SUBMISSION SET
Project # 2025-23	Project Manager X.X.	Date 11/13/2025

A2.2

COPYRIGHT 2025 SCOTT M. BROWN ARCHITECTS LLC






RENOVATIONS/ ALTERATIONS
TO THE:
FRANK P. TODD HOUSE
14 MAPLE STREET
AMESBURY, MA 01913

REVISION & REISSUE NOTES		
No.	Date	Notes
A	11/13/25	PB SUBMISSION SET
Project #	Project Manager	Date
2025-23	X.X.	11/13/2025

EXISTING ELEVATIONS

EC3

COPYRIGHT 2025 SCOTT M. BROWN, ARCHITECTS LLC

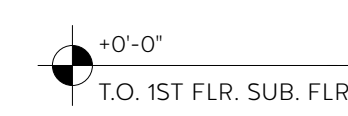

2



Scale: 1/4" = 1'-0"

AMESBURY, MA 01913

COPYRIGHT 2025 SCOTT M. BROWN, ARCHITECTS LLC

EXISTING ELEVATIONS

EC4



RENOVATIONS/ ALTERATIONS
TO THE:
FRANK P. TODD HOUSE
14 MAPLE STREET
AMESBURY, MA 01913

REVISION & REISSUE NOTES		
No.	Date	Notes
A	11/13/25	PB SUBMISSION SET
Project # 2025-23	Project Manager X.X.	Date 11/13/2025

Scale: AS NOTED

EXISTING EXTERIOR IMAGES

EC5


PROPOSED NEW RESIDENCE
AT
14 B MAPLE STREET AMESBURY, MA 01913

REVISION & REISSUE NOTES		
No.	Date	Notes
A	11/13/25	PB SUBMISSION SET
Project # 2025-23	Project Manager X.X.	Date 11/13/25


FRONT/RIGHT SIDE ELEVATION

A2.1


COPYRIGHT 2025 SCOTT M. BROWN, ARCHITECTS LLC

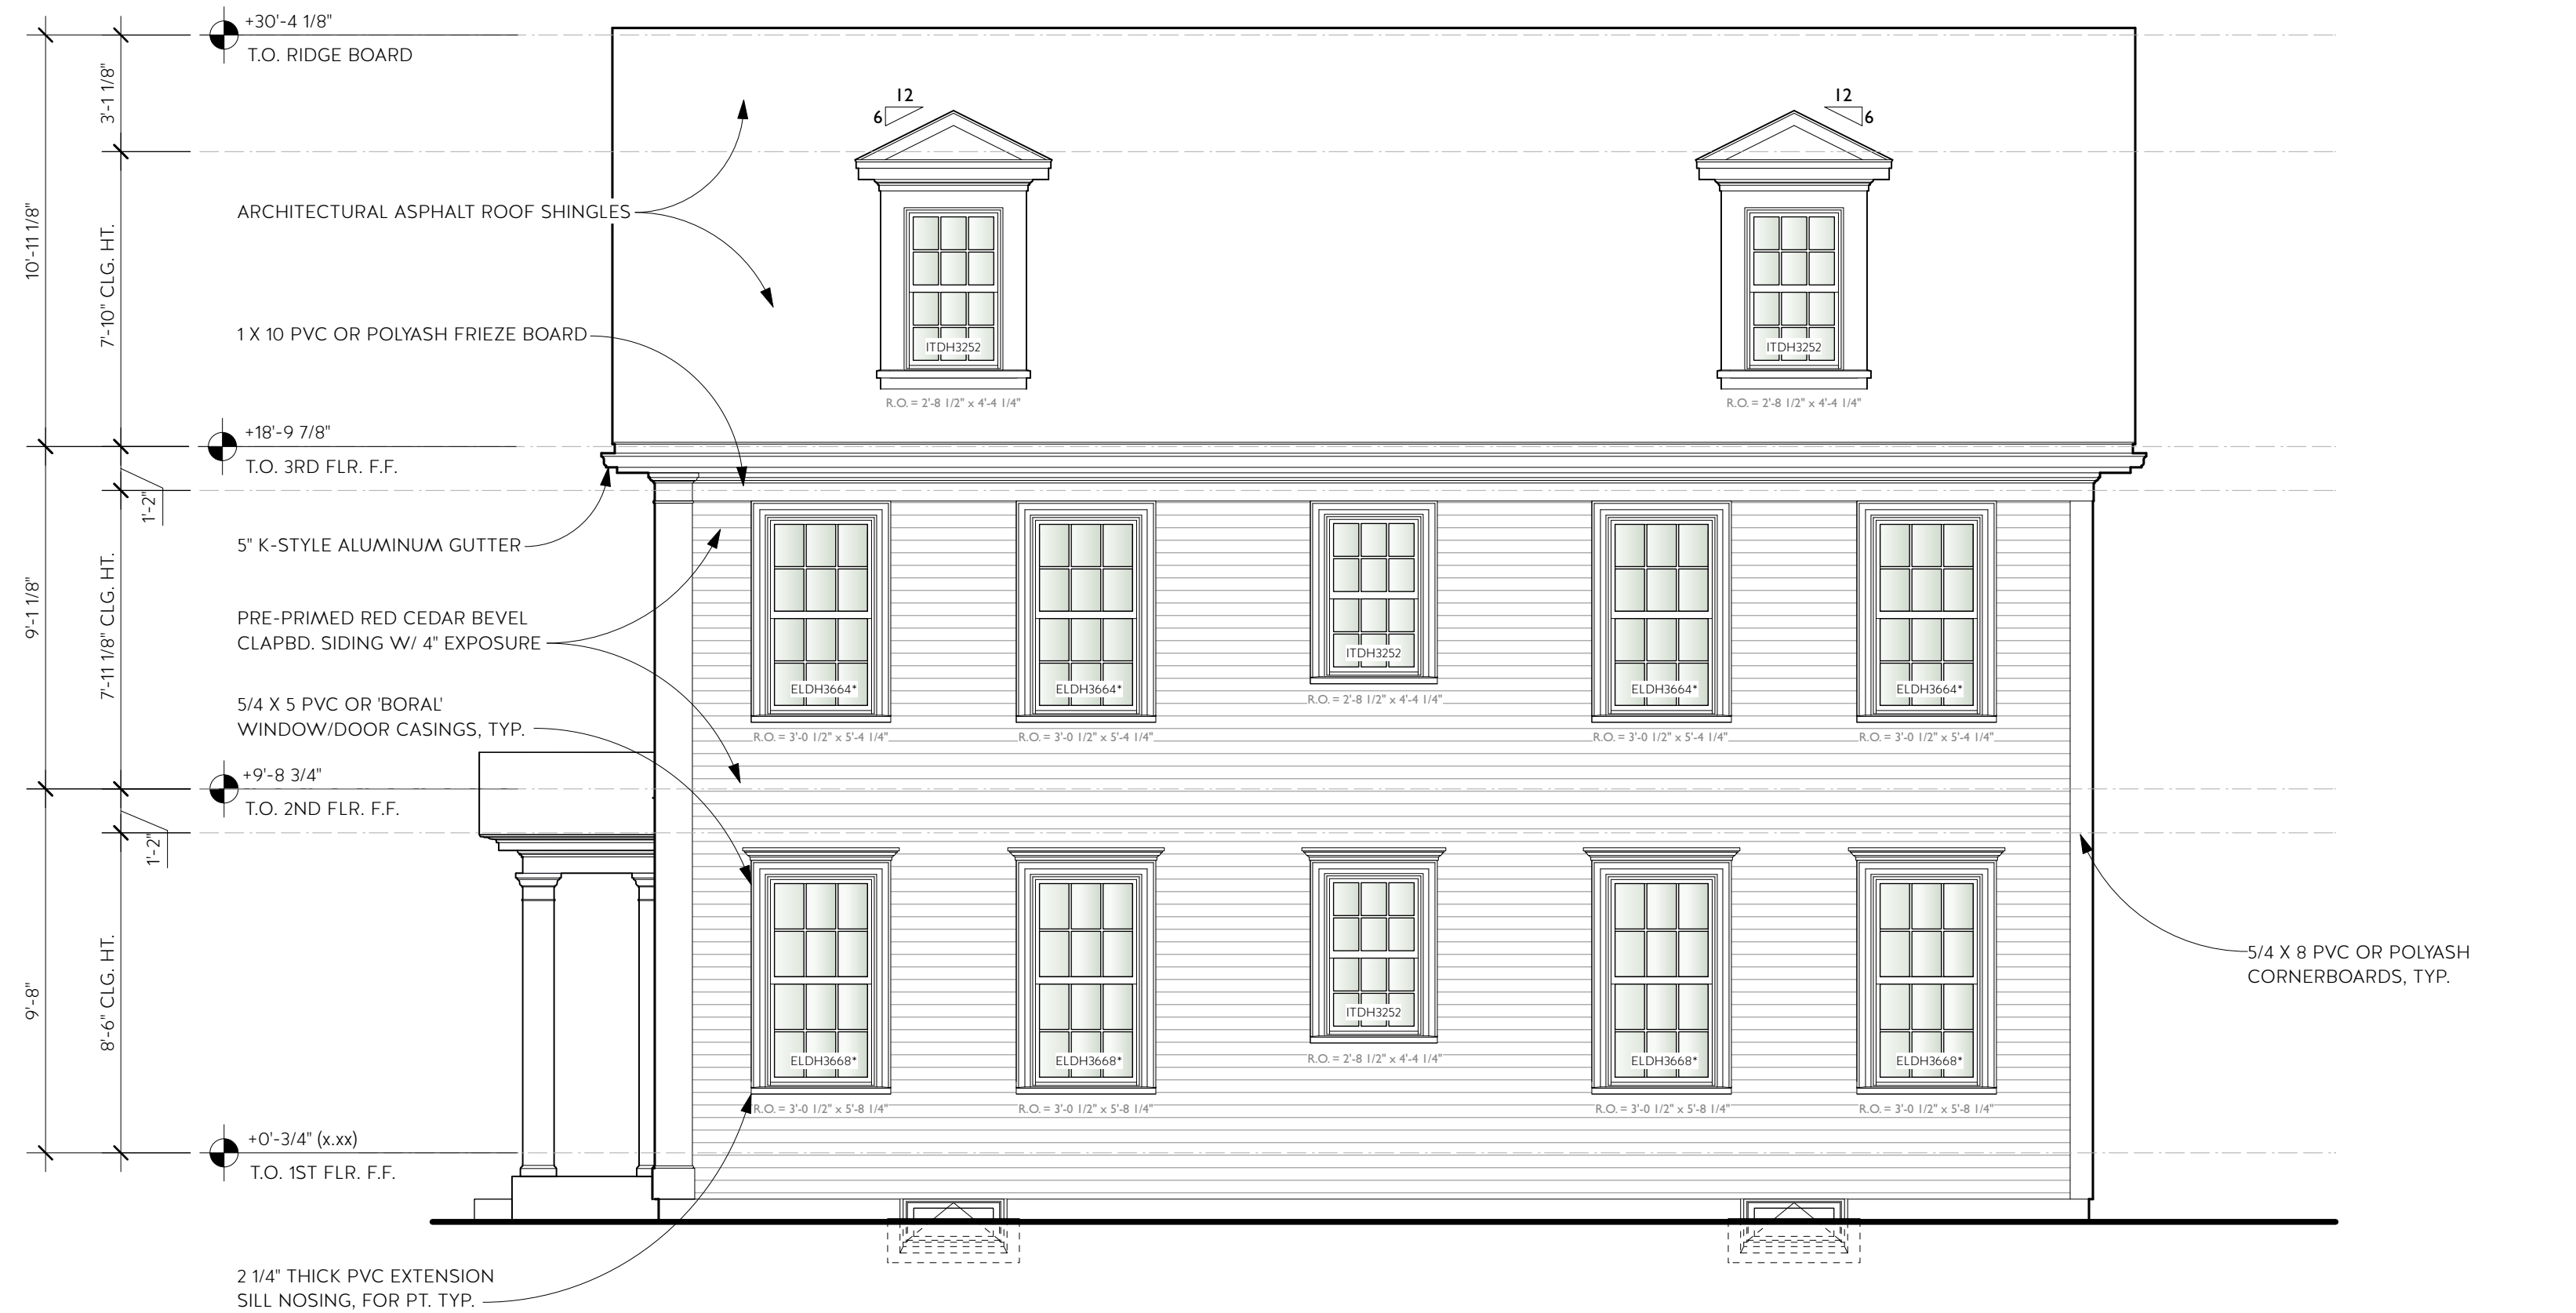

② RIGHT SIDE ELEVATION
Scale: 1/4" = 1'-0"

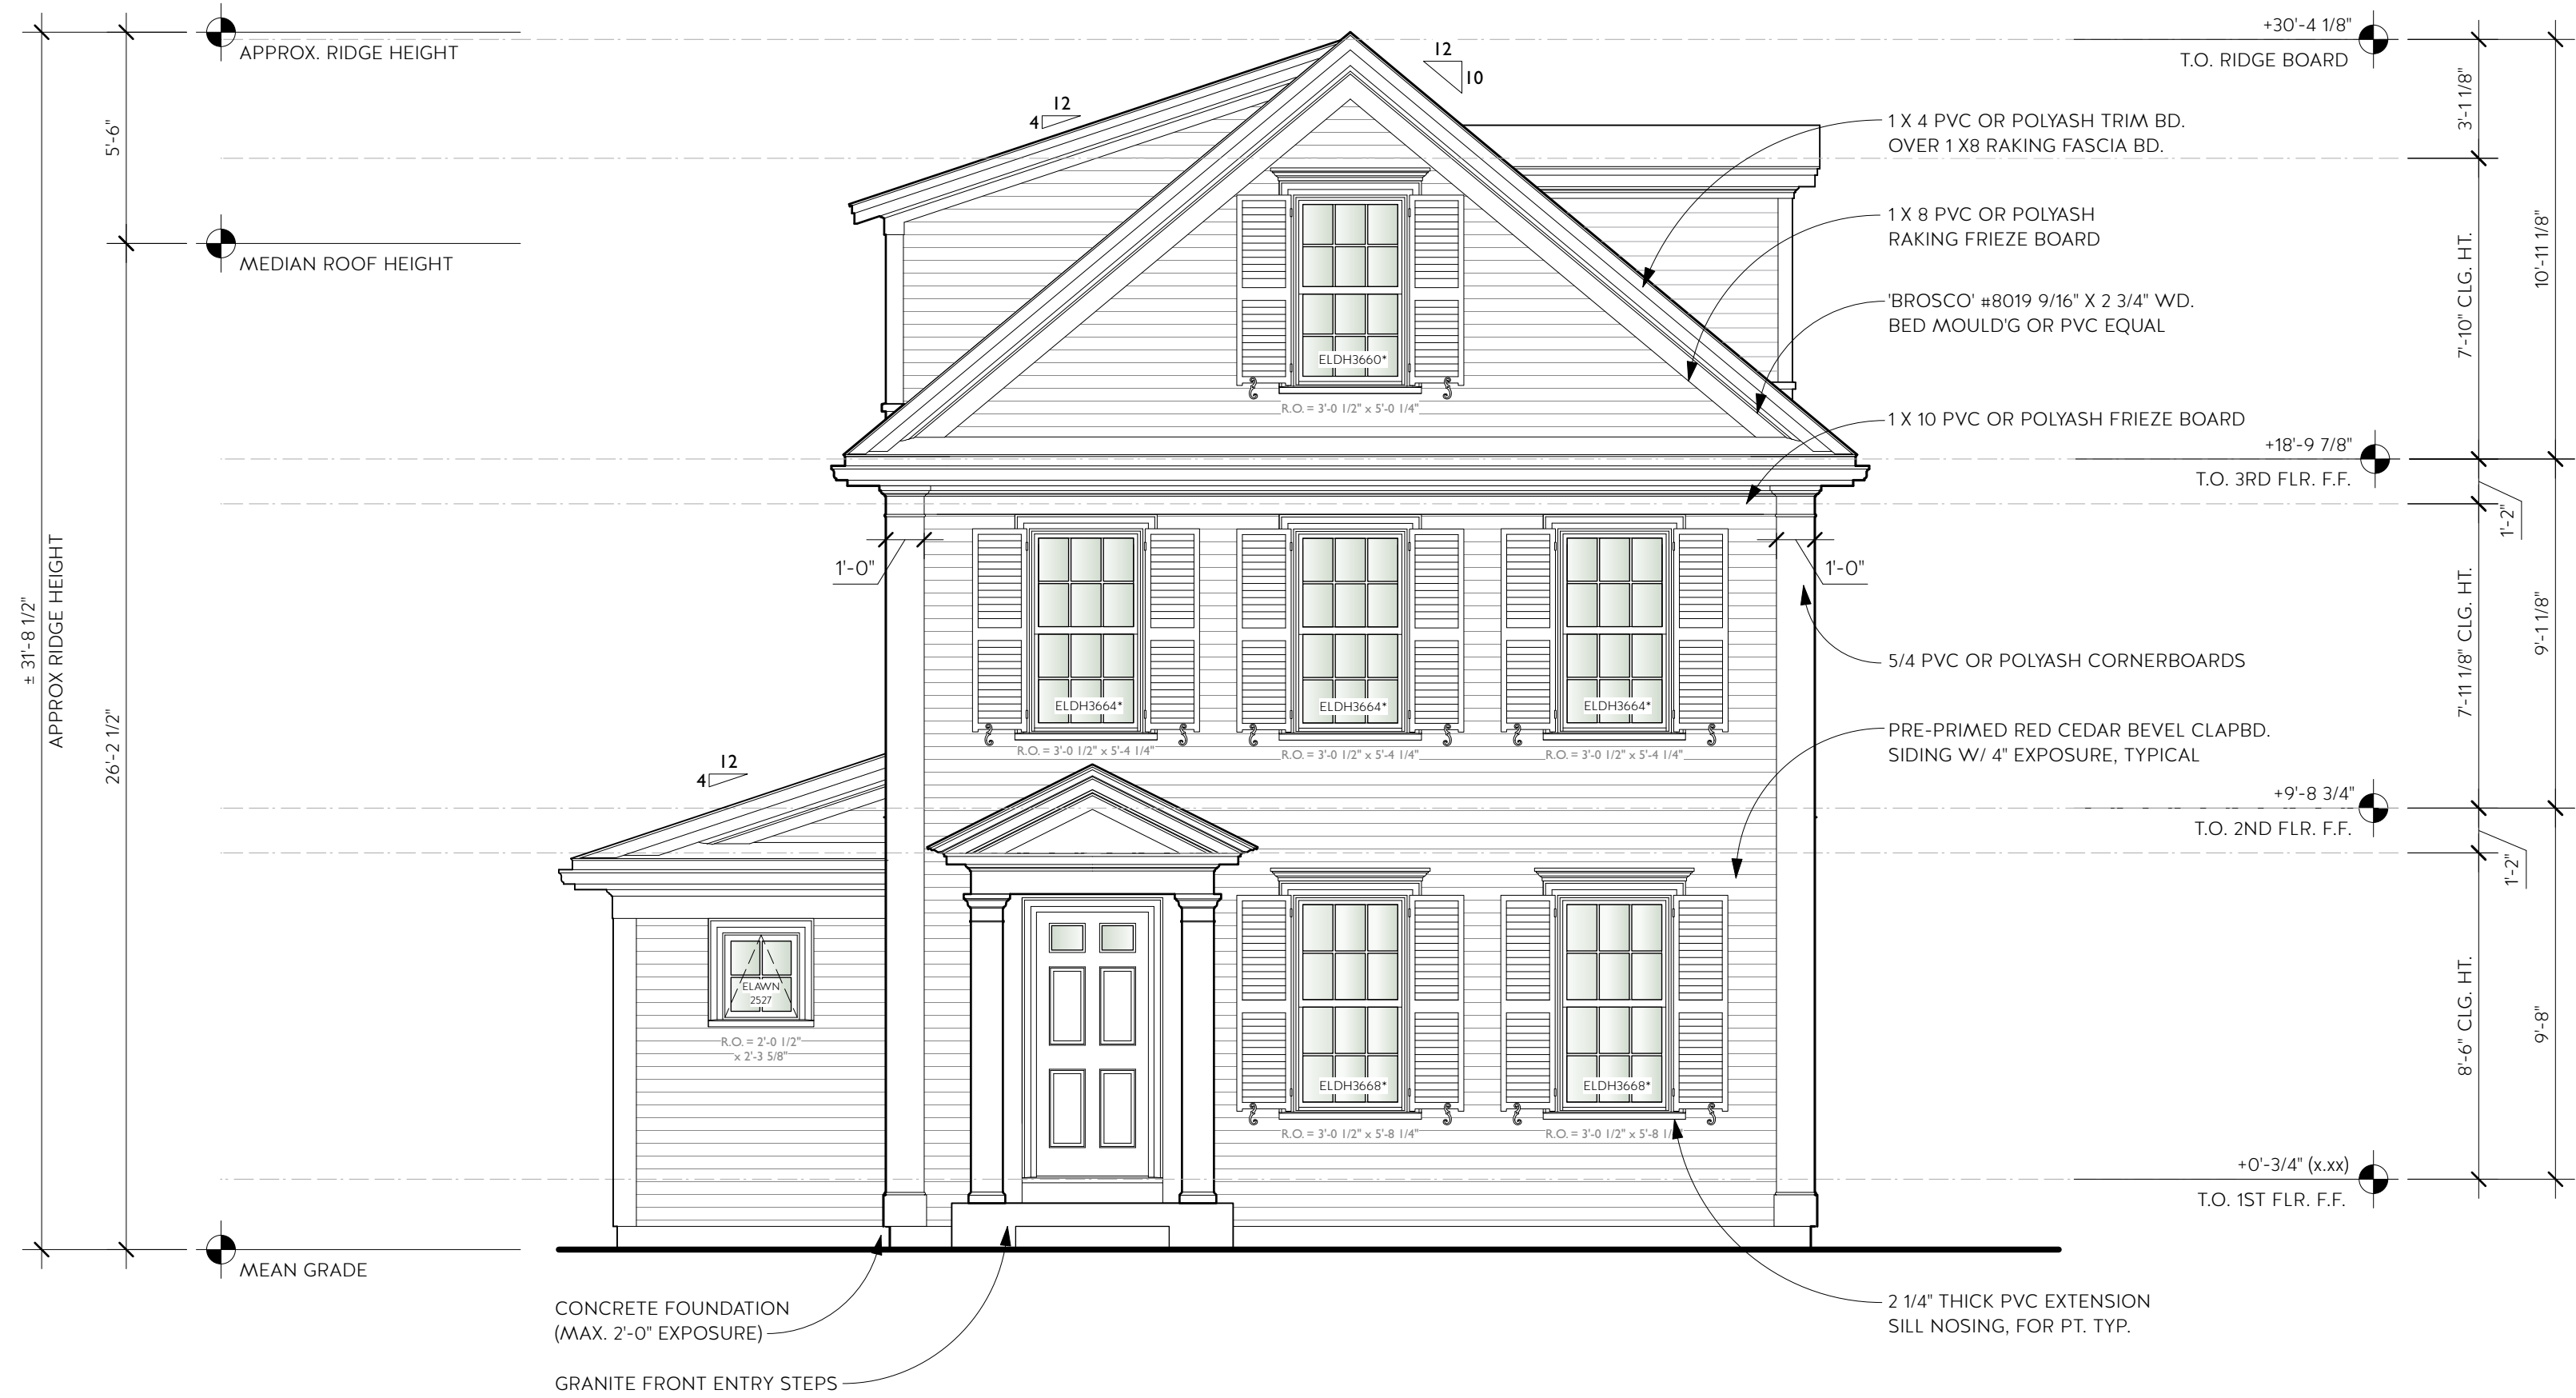




1 FRONT ELEVATION
Scale: 1/4" = 1'-0"

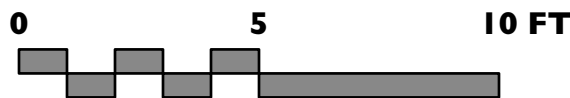

14 B MAPLE STREET AMESBURY, MA 01913

EAR/LEFT SIDE ELEVATION

COPYRIGHT 2025 SCOTT M. BROWN, ARCHITECTS LLC

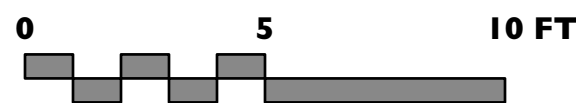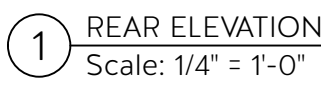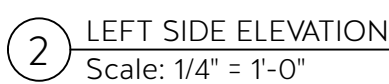

14 B MAPLE STREET AMESBURY, MA 01913

Scale: AS NOTED

A2.3

