


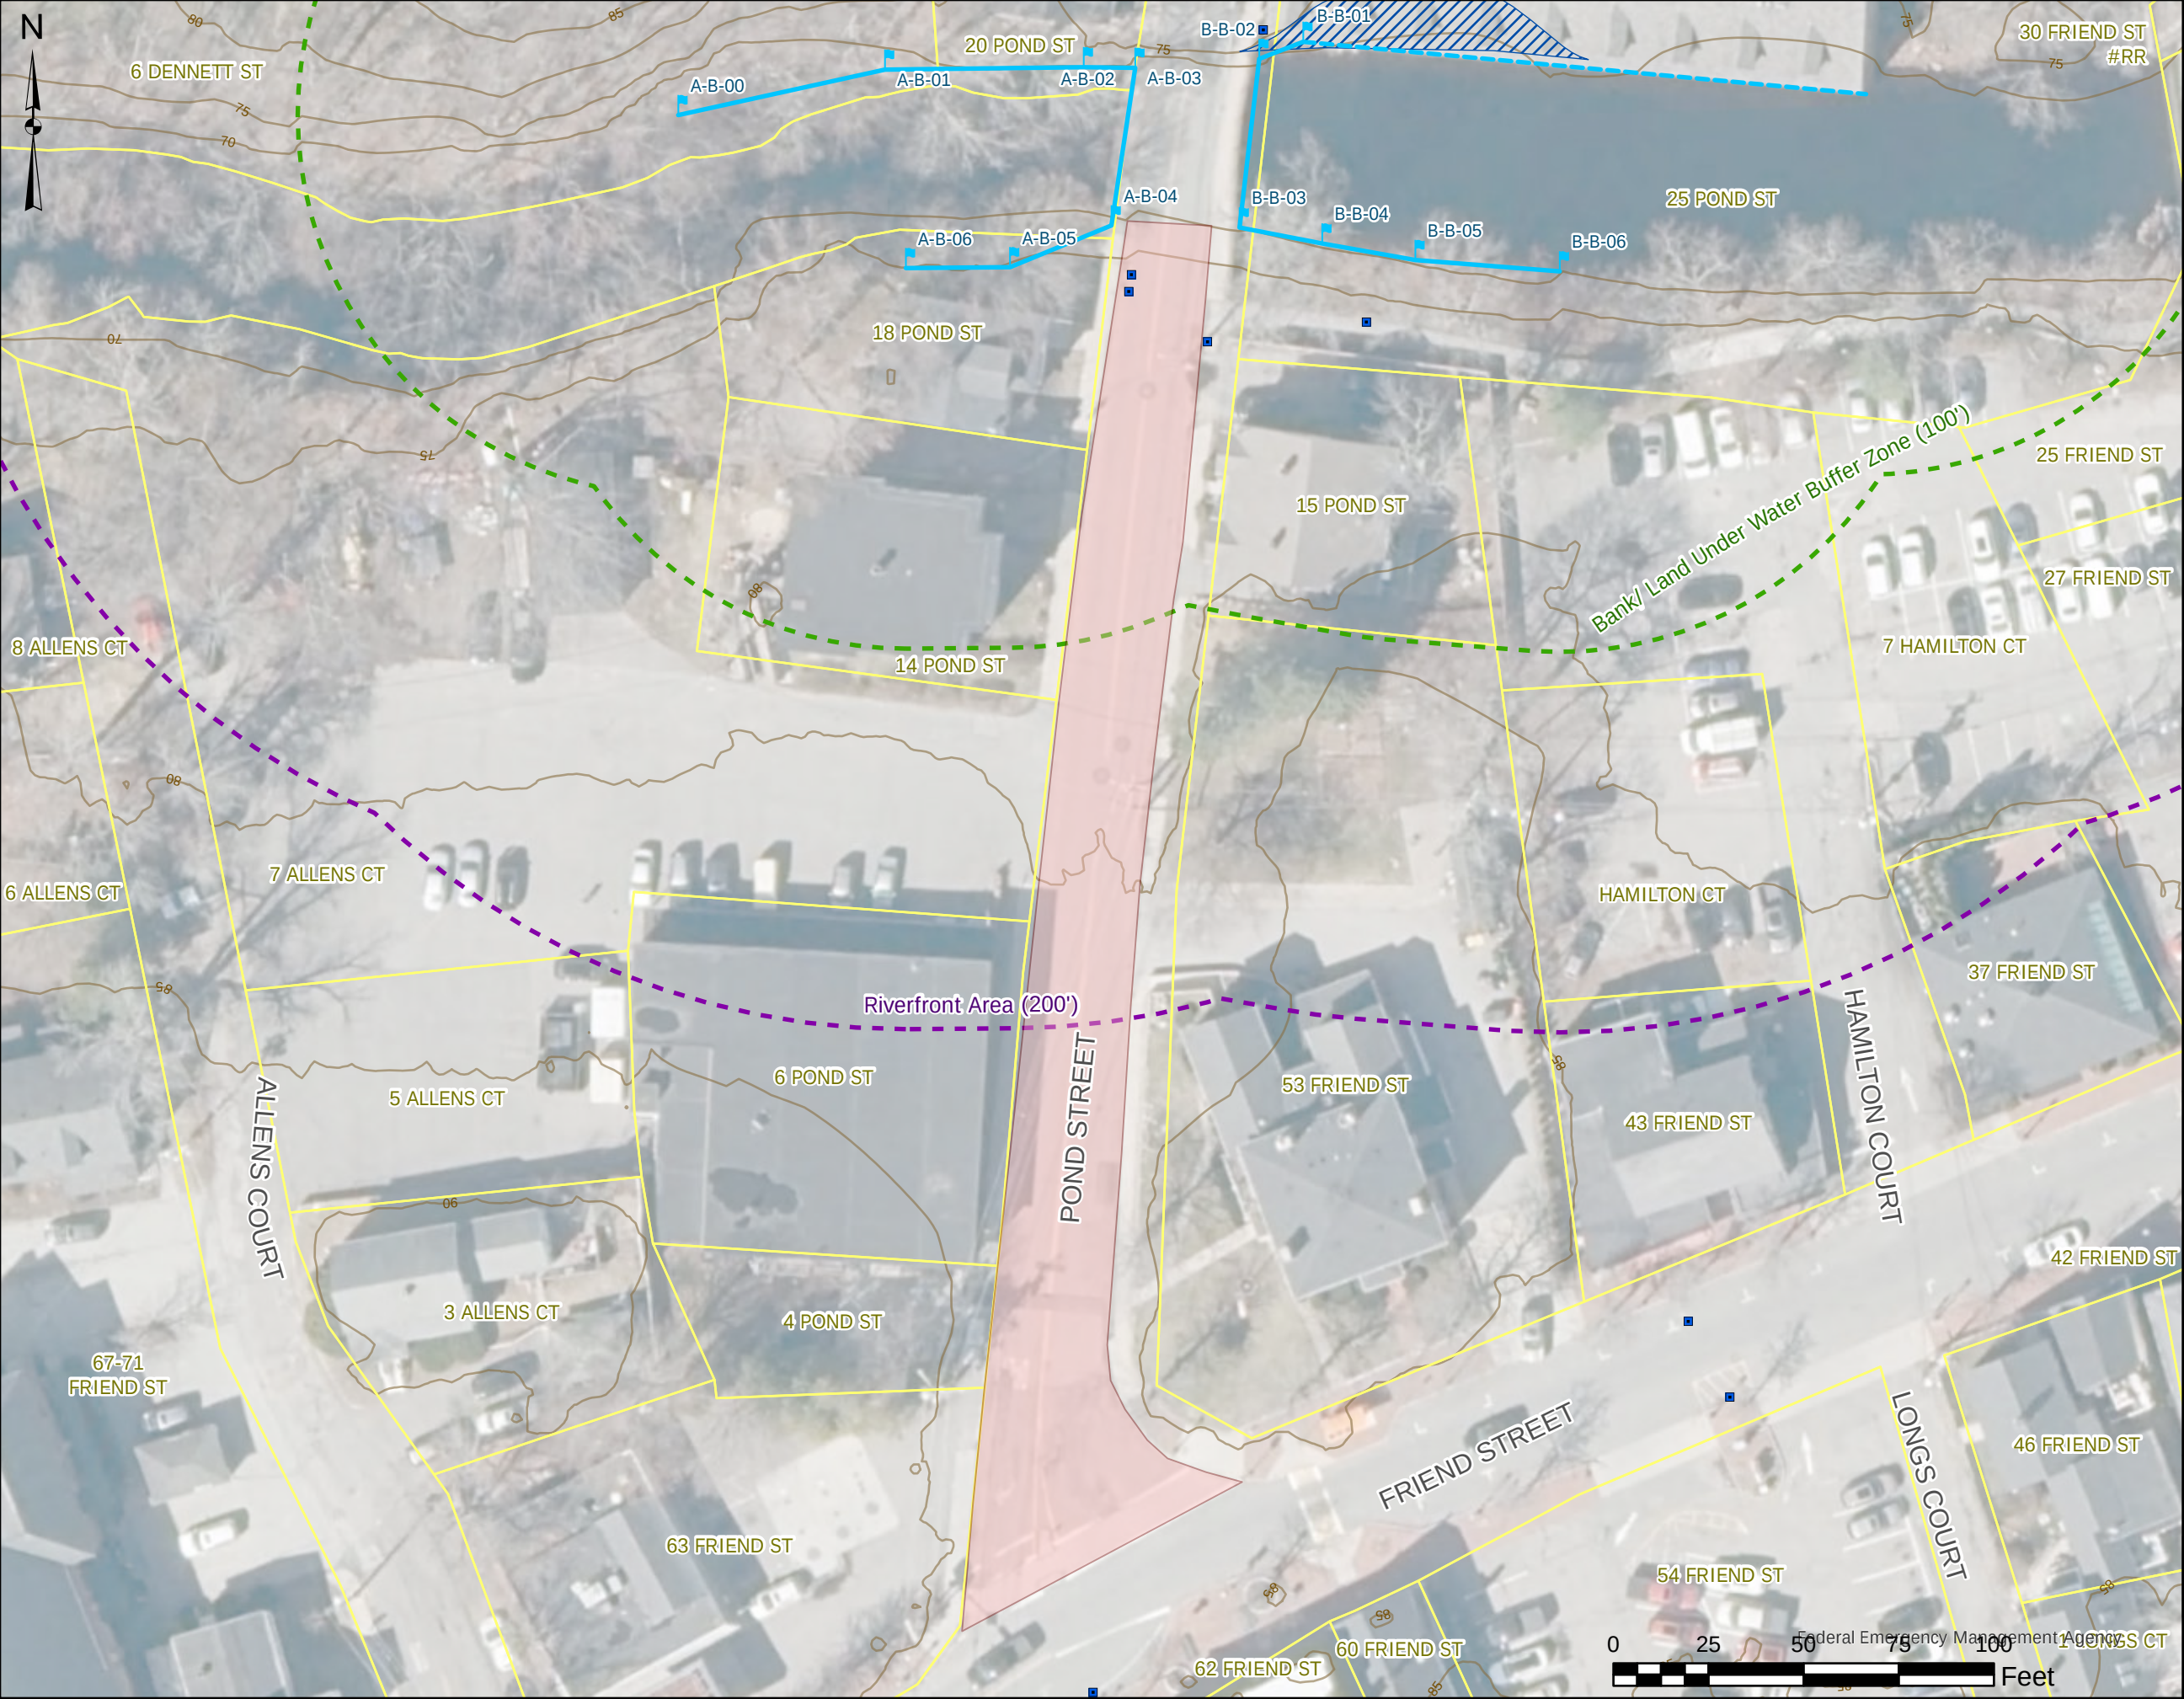

Legend

- Road Resurfacing Area / Limit of Work
- Catch Basin
- Wetland Flag:
 - Bank
 - Bank Line
 - Bank Line, Extended
 - Bank/LUW Buffer Zone (100')
 - Riverfront Area (200')
- FEMA Flood Zone:
 - 1% Annual Chance Flood Hazard
 - Parcel
 - Contours (5 ft)

Notes:
1. Silt sacks will be installed in existing catch basins within the limit of work.
2. Bank line has been extended beyond flagging limits based on aerial imagery, MassDEP wetlands boundaries and field observations.

No.	Revision/ Issue	Date

Comprehensive Environmental Incorporated



41 Main St, Bolton, MA 01740

Resurfacing Plan
Pond Street

City of Amesbury, MA

Project No.: 175-33
Date: 09/08/2026
Drawn By: IWC
Checked By: SH
Scale: AS SHOWN

Figure:

1