


Scale: AS NOTED

PROPOSED STREET ELEVATION

A1

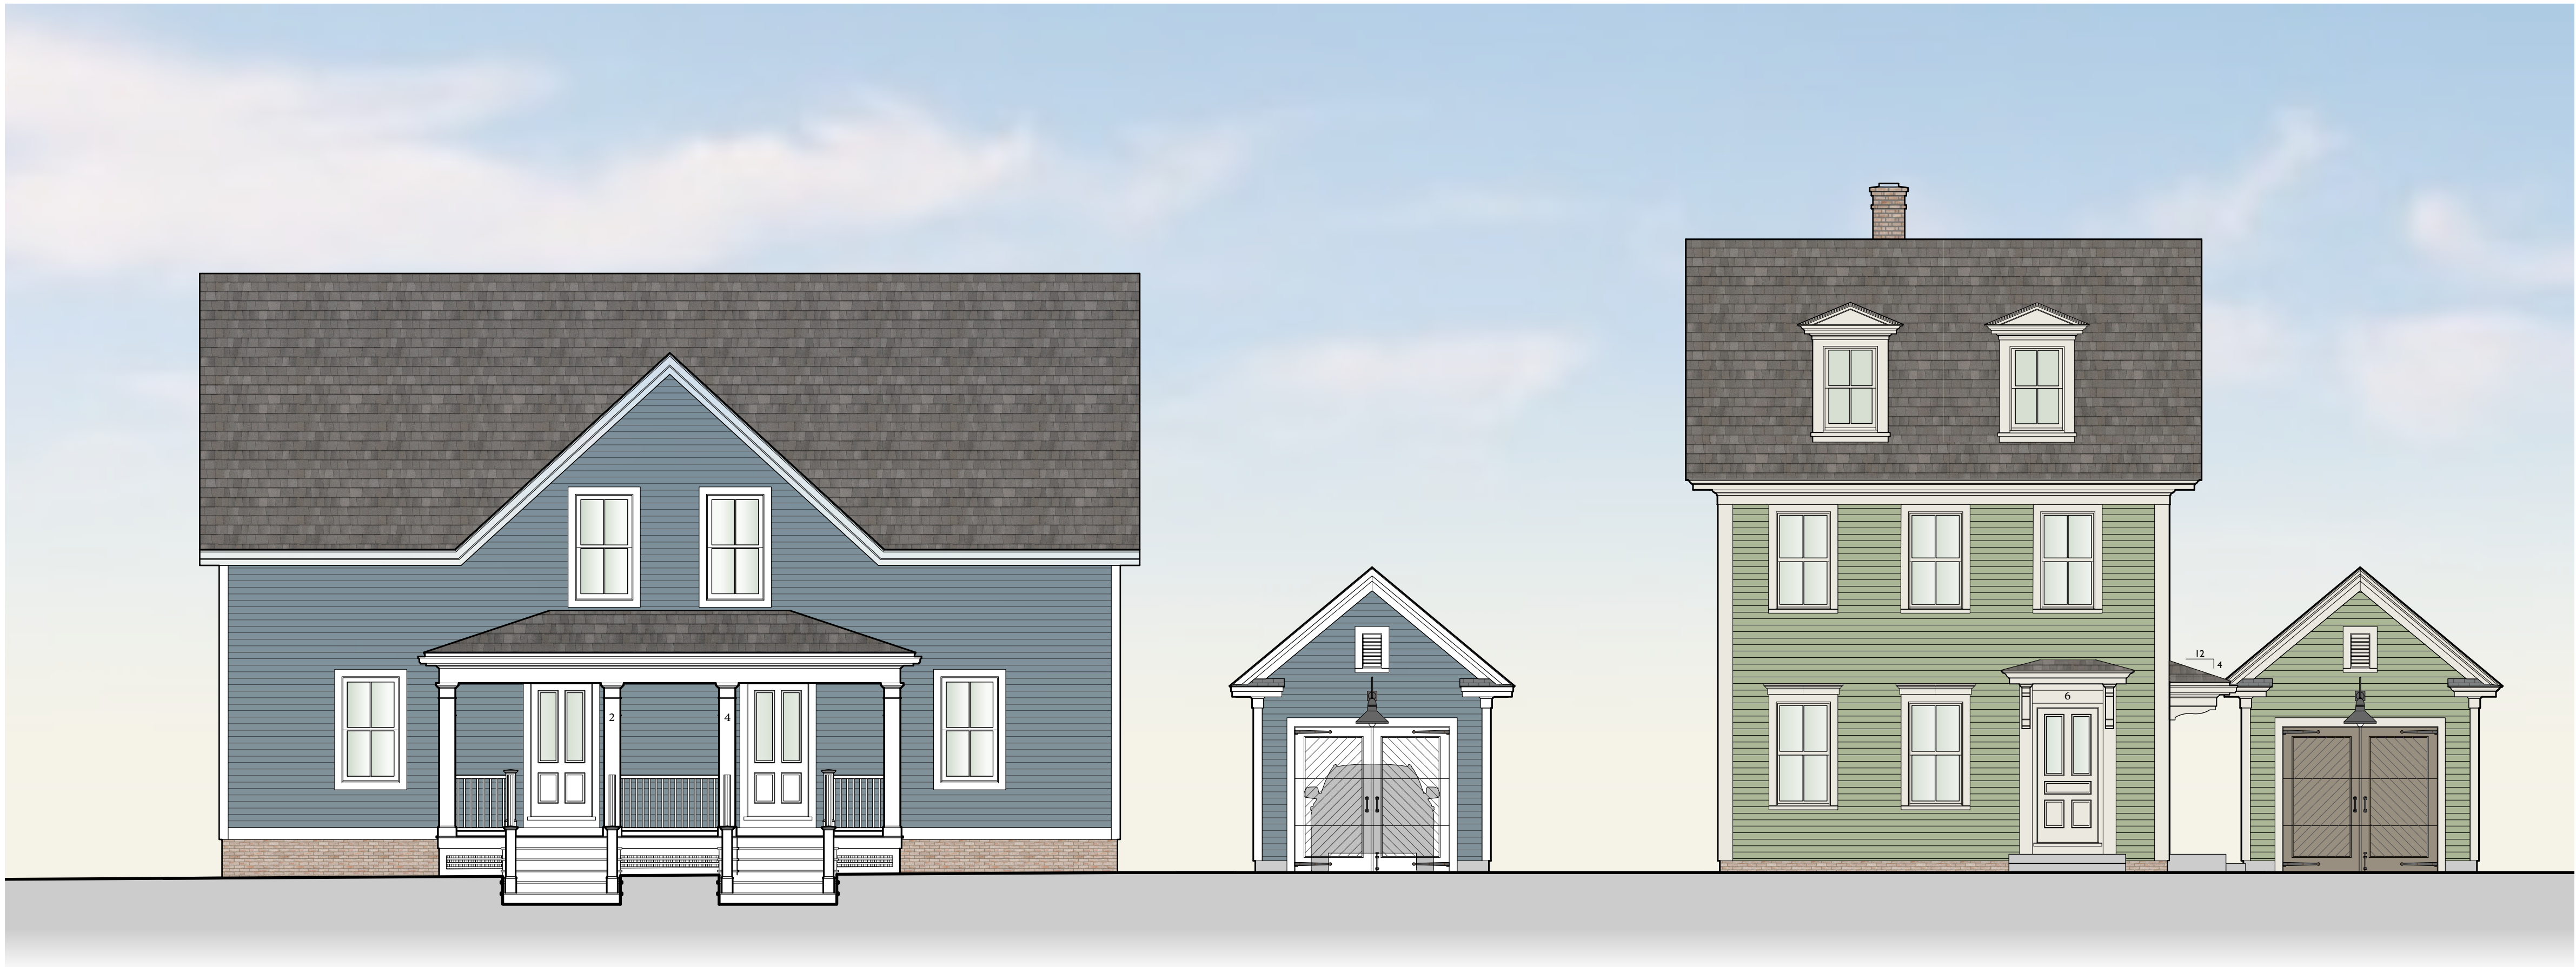

1 PROPOSED STREET ELEVATION
Scale: 3/16" = 1'-0"




RENOVATIONS/ALTERATIONS

To:

2-4 ELMWOOD STREET

AMESBURY, MA, 01913

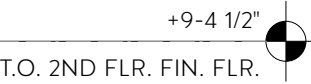

+0-0*

T.O. 1ST FLR. FIN. FLR.

1) EXISTING R
Scale: 1/4" = 1'-0"



±0-0"

T.O. 1ST FLR. FIN. FLR.

2) PROPOSED
Scale: 1/4" = 1'-0"

—1 x 6 PVC CORNERBOARDS


—CEMENTITIOUS CLAPBOARD SIDING
4" EXPOSURE

—2 OVER 2, ALUM./CLAD
DOUBLE-HUNG WINDOWS W.
7/8" SIMULATED DIVIDED LITES

—EXISTING BRICK / MASONRY FOUNDATION
REPAIR & REPOINT AS NECESSARY

10" PVC COLUMNS, TYP.
1 1/2" HORIZONTAL LATTICE
1 x 5 PVC TRIM AT BASE

CAD File Name
2-4Elmwood_SD.vwx

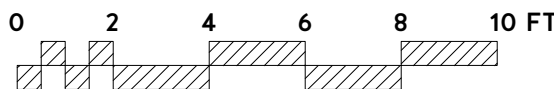



RENOVATIONS/ALTERATIONS
TO:
2-4 ELMWOOD STREET
AMESBURY, MA, 01913

REVISION & REISSUE NOTES

[illegible]

Project # 2025-51	Project Manager X.X.	Date 1/12/26
----------------------	-------------------------	-----------------

Scale: AS NOTED

EXISTING/PROPOSED ELEVATIONS

A3



RENOVATIONS/ALTERATIONS
TO:
2-4 ELMWOOD STREET
AMESBURY, MA, 01913

[illegible]

Scale: AS NOTED

EXISTING/PROPOSED ELEVATIONS

A4



RENOVATIONS/ALTERATIONS
TO:
2-4 ELMWOOD STREET
AMESBURY, MA, 01913

[illegible]

Scale: AS NOTED

EXISTING/PROPOSED ELEVATIONS

A5

