



VIEW FROM NORTHWEST

11-12-25

REDEVELOPMENT OF THE:
ORDWAY SCHOOL/BALEY HOUSE
5 & 9 SCHOOL STREET AMESBURY, MA 01913



RESTORATION/REHABILITATION


TO:

THE ORDWAY SCHOOL

9 SCHOOL STREET AMESBURY, MA 01913

LAYOUT PLANS

COPYRIGHT 2025 SCOTT M. BROWN, ARCHITECTS LLC

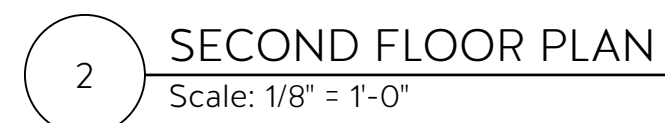



1 PROPOSED NORTH WEST (LEFT SIDE) ELEVATION
Scale: 1/4" = 1'-0"



2 SOUTH WEST (FRONT) ELEVATION
Scale: 1/4" = 1'-0"

RESTORATION/REHABILITATION
TO:
THE ORDWAY SCHOOL
9 SCHOOL STREET AMESBURY, MA 01913

REVISION & REISSUE NOTES

No.	Date	Notes
A	11-12-25	PB SUBMISSION SET

Project #	Project Manager	Date
2025-27	X.X.	11-12-25

Scale: AS NOTED

ELEVATIONS

A2.1




RESTORATION/REHABILITATION

REVISION & REISSUE NOTES		
No.	Date	Notes
A	11-12-25	PB SUBMISSION SET
Project # 2025-27	Project Manager X.X.	Date 11-12-25


EXISTING FIRST FLOOR PLAN

EC-1

COPYRIGHT 2025 SCOTT M. BROWN, ARCHITECTS LLC

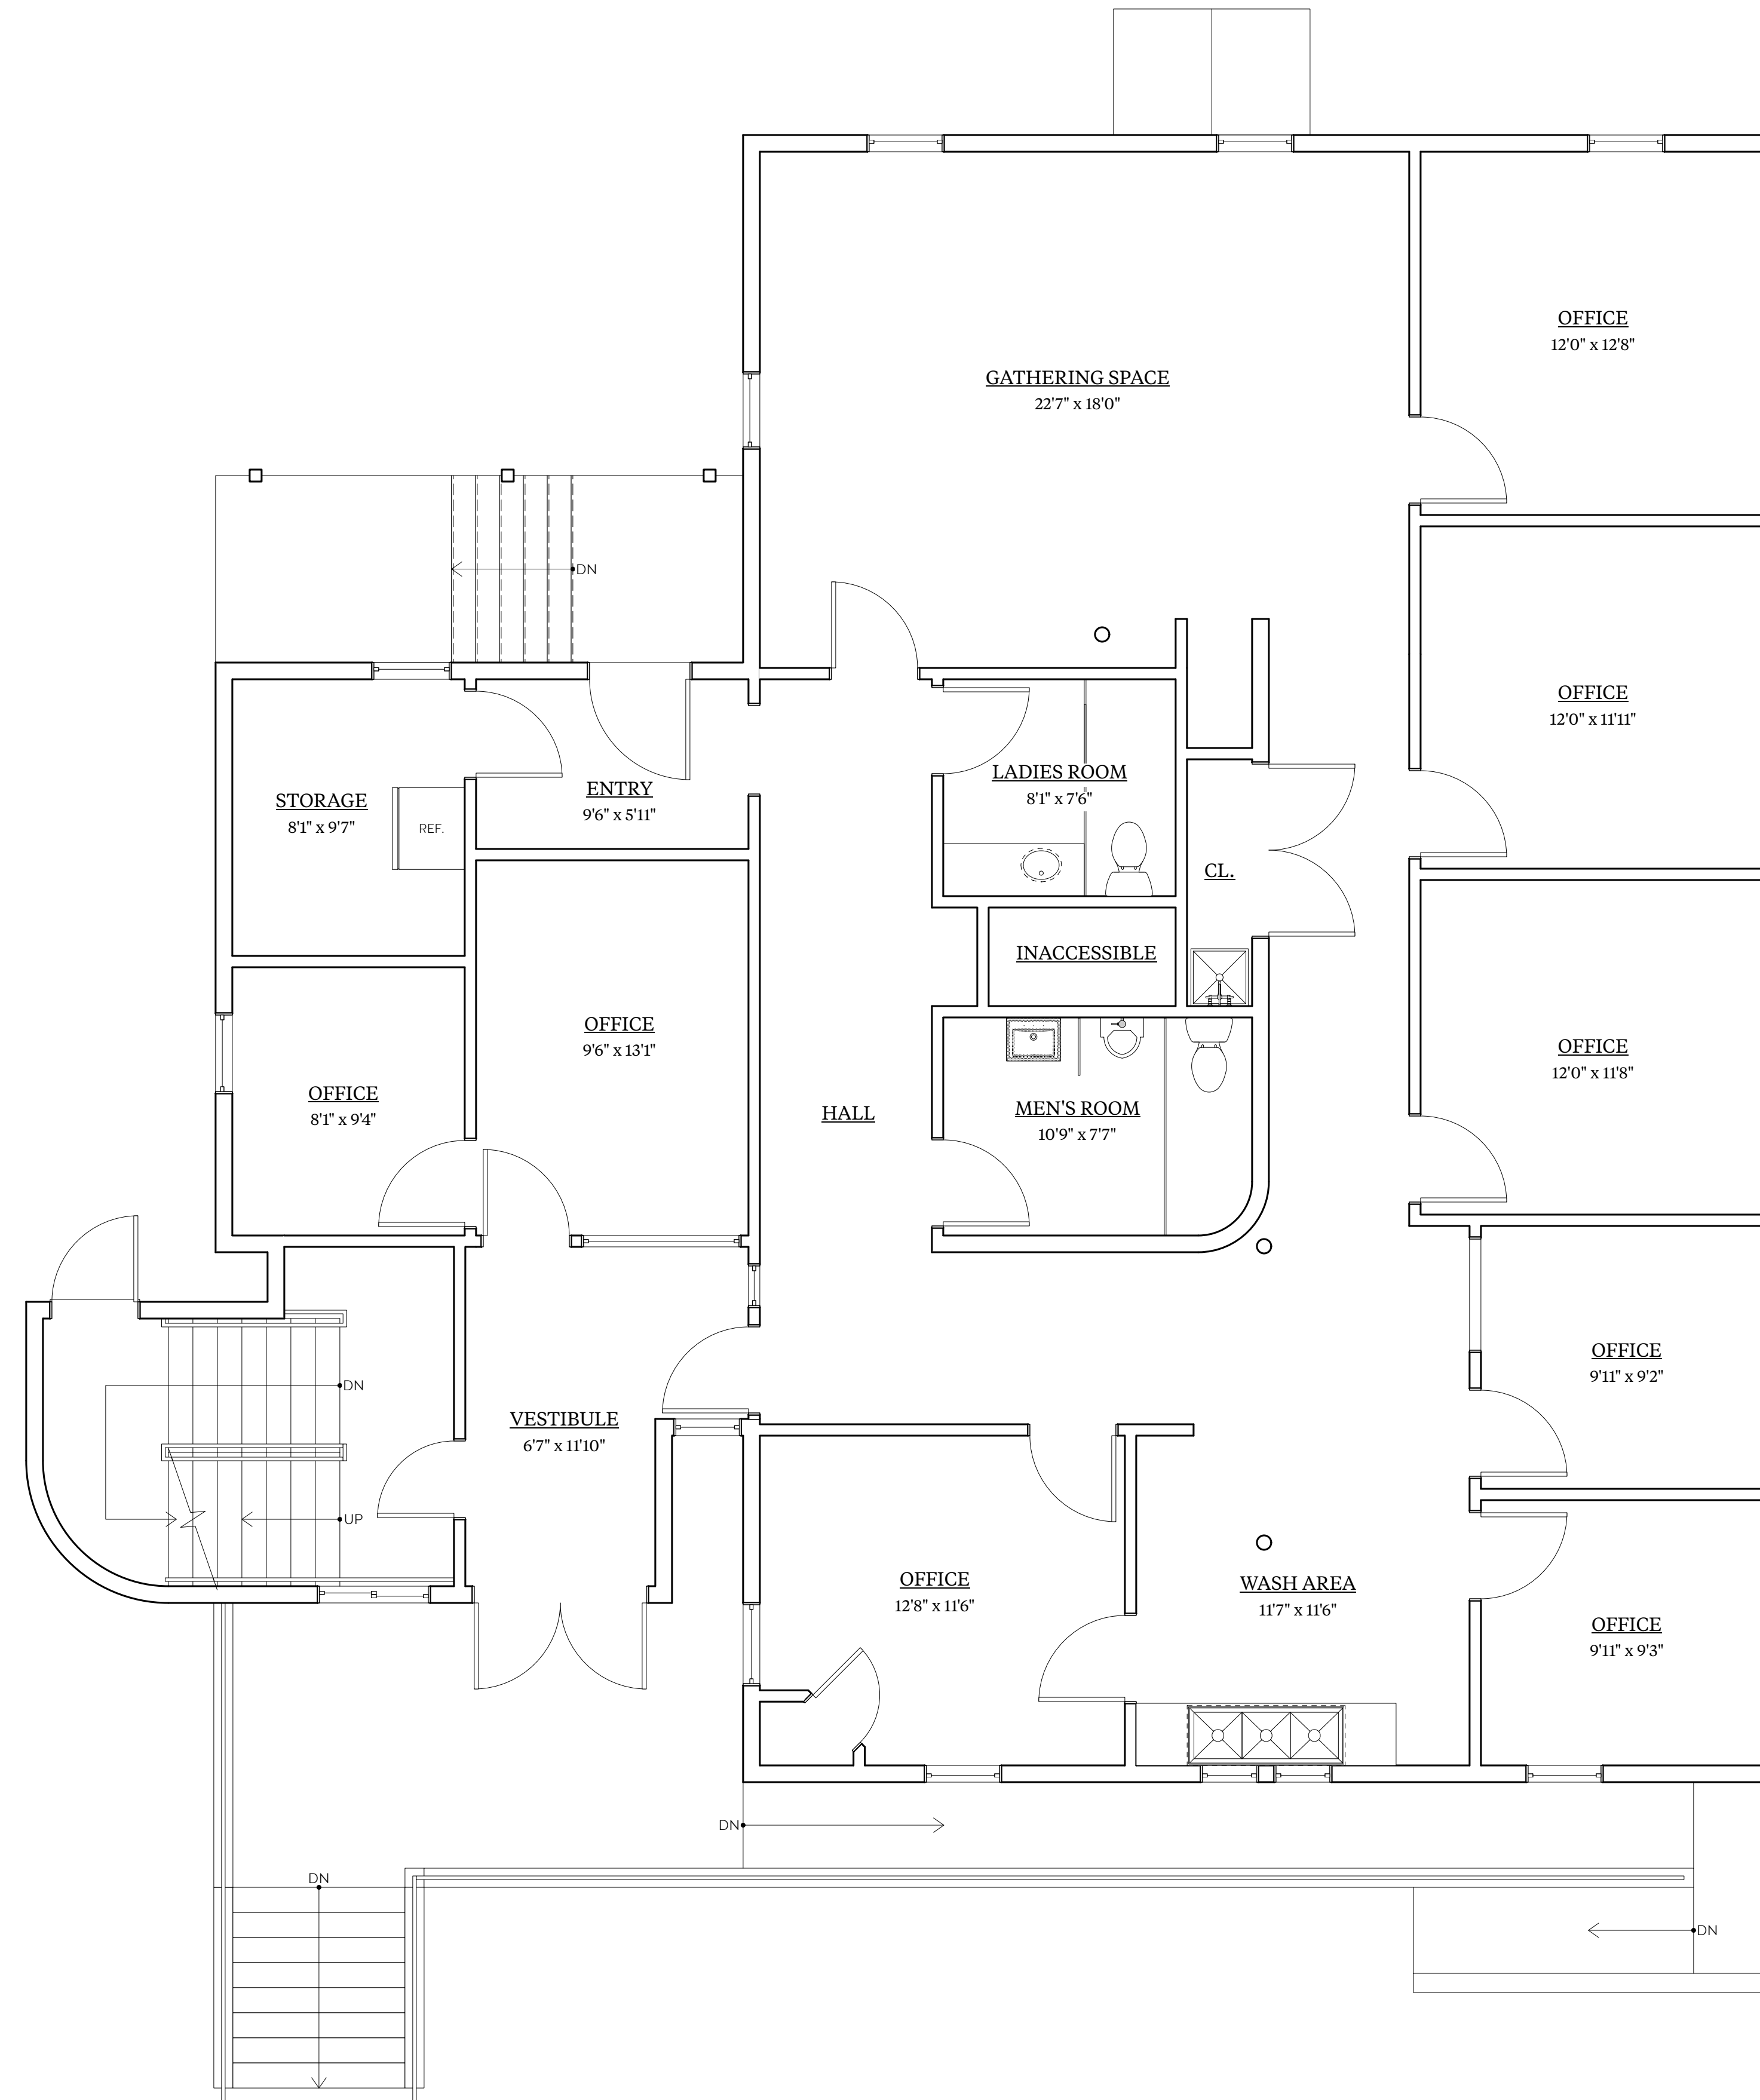

1 EXISTING FIRST FLOOR PLAN
Scale: 1/4" = 1'-0"

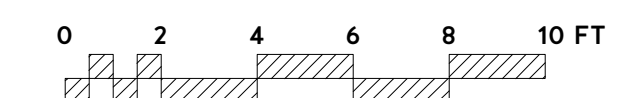



THE ORDWAY SCHOOL
9 SCHOOL STREET AMESBURY, MA 01913

Scale: AS NOTED

EC-2

The floor plan of the second floor includes the following rooms and dimensions:

- OFFICE: 14'4" x 18'0"
- OFFICE: 20'3" x 27'10"
- OFFICE: 8'0" x 9'6"
- OFFICE: 9'4" x 19'4"
- OFFICE: 8'0" x 9'5"
- STAIR: 14'4" x 11'10"
- LOBBY: 14'4" x 11'10"
- HALL
- LADIES ROOM: 8'0" x 7'8"
- INACCESSIBLE
- MENS ROOM: 9'2" x 7'7"
- RECEPTION: 11'0" x 11'10"
- KITCHEN: 8'11" x 9'4"
- OFFICE: 8'11" x 18'3"

Other features include a staircase labeled "DN" (down) and a room labeled "REF." (refrigerator).

0 2 4 6 8 10 FT

EC-3



**EXISTING
ELEVATIONS**

EC-4

COPYRIGHT 2025 SCOTT M. BROWN, ARCHITECTS LLC



RESTORATION/REHABILITATION

TO:


THE ORDWAY SCHOOL

9 SCHOOL STREET AMESBURY, MA 01913

REVISION & REISSUE NOTES		
No.	Date	Notes
A	11-12-25	PB SUBMISSION SET
Project #	Project Manager	Date
2025-27	X.X.	11-12-25

EXISTING IMAGES

EC-5

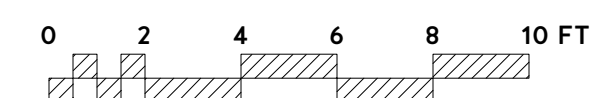

RECONSTRUCTION
OF THE :
THE BAILEY HOUSE
5 SCHOOL STREET AMESBURY, MA 01913

Scale: AS NOTED

PROPOSED ELEVATIONS

A2.1





REVISION & REISSUE NOTES		
No.	Date	Notes
A	11-12-25	PB SUBMISSION SET
Project # 2025-26	Project Manager X.X.	Date 11-12-25


Scale: AS NOTED

PROPOSED GARAGE

A2.2

COPYRIGHT 2025 SCOTT M. BROWN, ARCHITECTS LLC

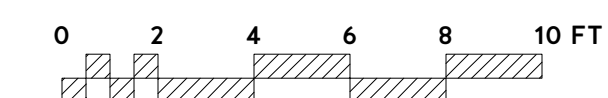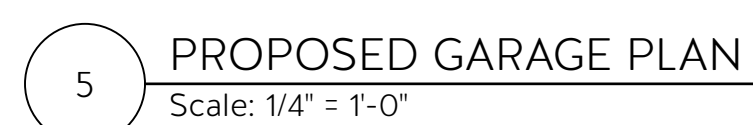

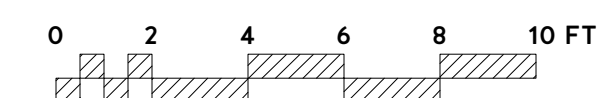

RECONSTRUCTION
OF THE :
THE BAILEY HOUSE
5 SCHOOL STREET AMESBURY, MA 01913

REVISION & REISSUE NOTES		
No.	Date	Notes
A	11-12-25	PB SUBMISSION SET
Project # 2025-26	Project Manager X.X.	Date 11-12-25

EXISTING ELEVATIONS

EC-1



RECONSTRUCTION
OF THE :
THE BAILEY HOUSE
5 SCHOOL STREET AMESBURY, MA 01913

REVISION & REISSUE NOTES		
No.	Date	Notes
A	11-12-25	PB SUBMISSION SET
Project #	Project Manager	Date
2025-26	X.X.	11-12-25

EXISTING EXTERIOR IMAGES

EC-2